
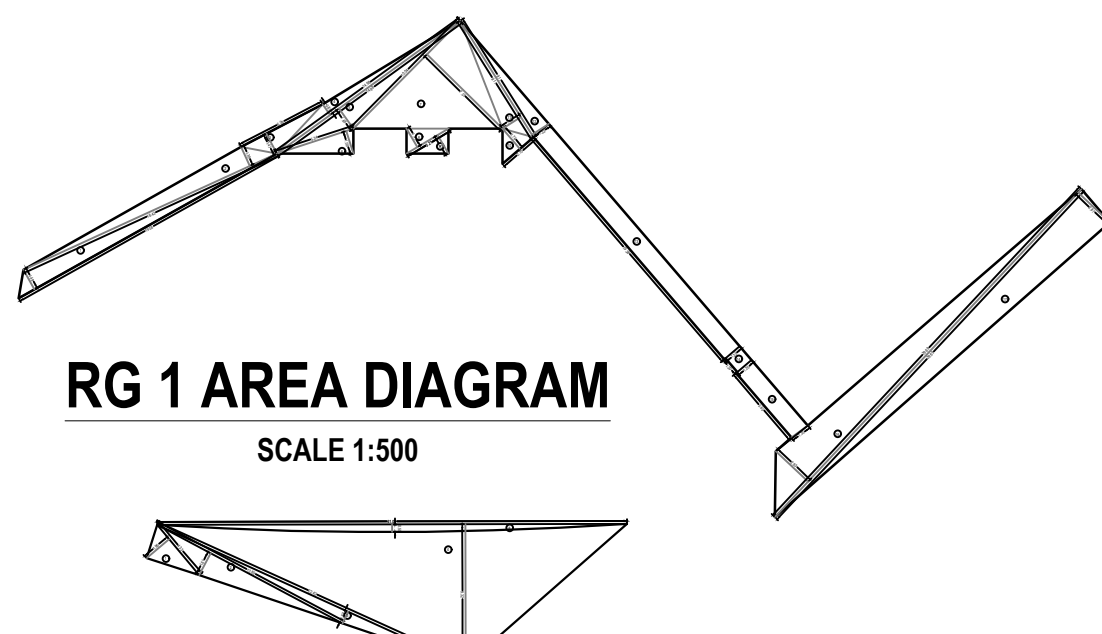


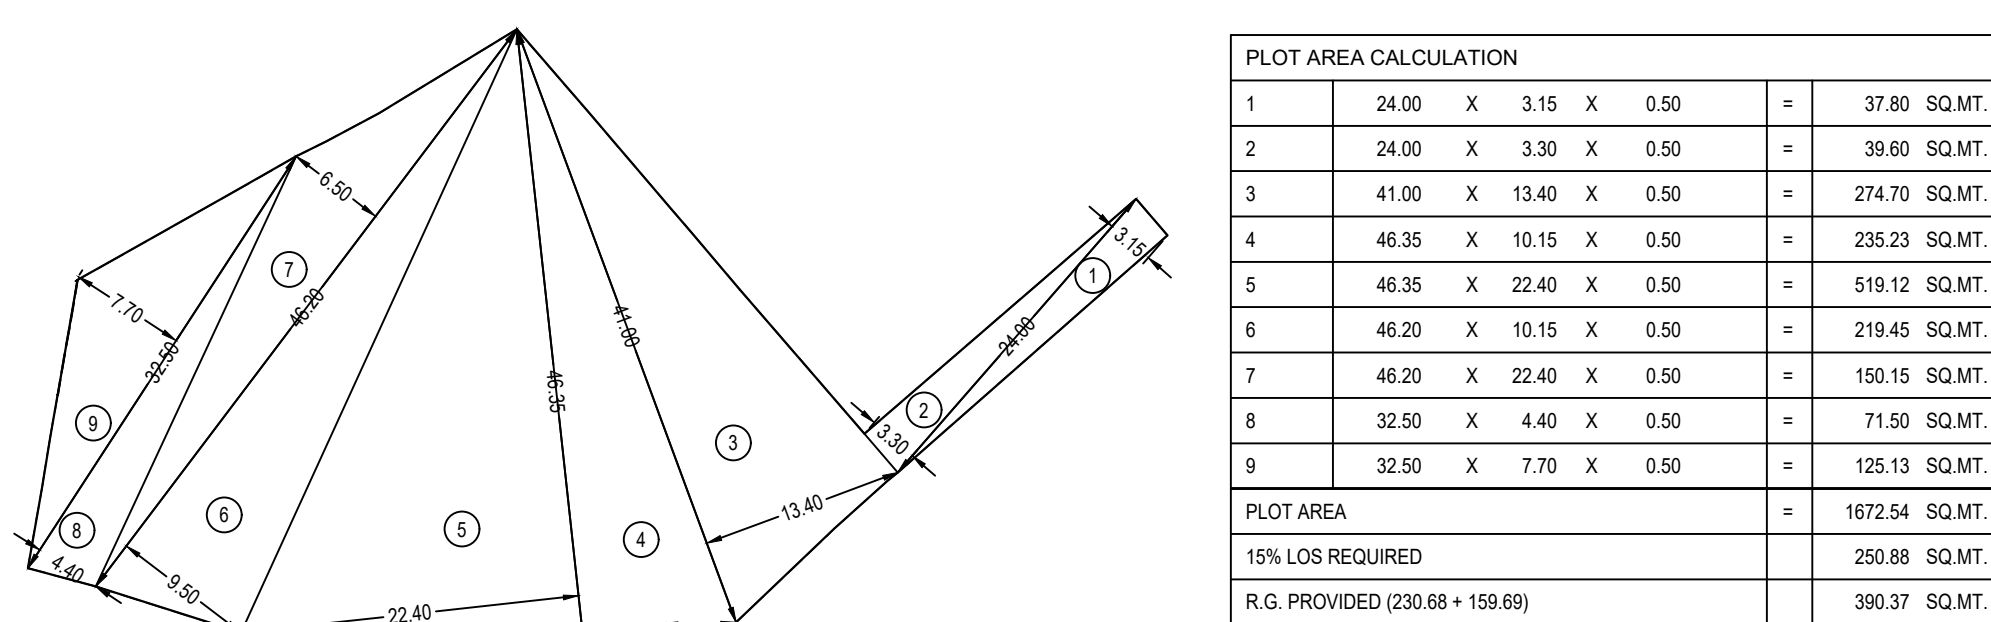

RG 2 AREA DIAGRAM
SCALE 1:500



RG 2	1	12	X	4.31	X	1.96	X	1	NO	=	4.24	SQ.MT.
	2	12	X	13.89	X	1.61	X	1	NO	=	11.18	SQ.MT.
	3	12	X	22.42	X	0.87	X	1	NO	=	9.75	SQ.MT.
	4	12	X	31.09	X	9.32	X	1	NO	=	144.88	SQ.MT.
TOTAL ADDITION										=	170.05	SQ.MT.

RG 1												
1	12	X	19.58	X	1.49	X	1	NO	=	14.99	SQ.MT.	
2	12	X	18.43	X	1.38	X	1	NO	=	12.72	SQ.MT.	
3	12	X	6.08	X	1.47	X	1	NO	=	4.47	SQ.MT.	
4	12	X	14.98	X	0.85	X	1	NO	=	6.37	SQ.MT.	
5	12	X	14.98	X	1.65	X	1	NO	=	12.36	SQ.MT.	
6	12	X	5.34	X	1.56	X	1	NO	=	4.17	SQ.MT.	
7	12	X	10.04	X	7.01	X	1	NO	=	35.19	SQ.MT.	
8	12	X	3.21	X	1.41	X	1	NO	=	2.58	SQ.MT.	
9	12	X	3.22	X	1.41	X	1	NO	=	2.27	SQ.MT.	
10	12	X	2.70	X	1.78	X	1	NO	=	2.38	SQ.MT.	
11	12	X	9.11	X	1.43	X	1	NO	=	6.51	SQ.MT.	
12	12	X	9.11	X	1.33	X	1	NO	=	6.06	SQ.MT.	
13	19.38	X	1.35	X	1	NO			=	26.16	SQ.MT.	
14	1.20	X	1.25	X	1	NO			=	1.50	SQ.MT.	
15	5.60	X	1.35	X	1	NO			=	7.56	SQ.MT.	
16	12	X	29.69	X	2.93	X	1	NO	=	43.00	SQ.MT.	
17	12	X	29.69	X	2.87	X	1	NO	=	42.61	SQ.MT.	
TOTAL ADDITION										=	230.68	SQ.MT.


PERMISSIBLE FSI		SQ.MT.
1	TOTAL PLOT AREA IN SQ.MT.	1672.54
2	DEDUCTIONS FOR	
a)	SET BACK AREA	0.00
	TOTAL	0.00
3	BALANCE AREA OF PLOT (1 - 2)	1672.54
4	NET AREA OF PLOT (3 - 4)	1672.54
5	PERMISSIBLE FSI AS PER REGN. 33(7)(B) OF DCPR 2034	2302.96
6	BUA REQUIRED FOR REHABILITATION OF EXISTING TENANT AS PER APPROVED PLAN	133.28
a)	BUA OF UNAUTHORIZEDLY CONVERTED TO NR USERS	2169.68
b)	NET BUA AS PER APPROVED PLANS (2302.96 - 133.28)	325.45
c)	15% ADDITIONAL BUA ON EXISTING APPROVED BUA (2169.68 X 15%)	
	OR WHICHEVER IS HIGHER	
b)	10.00 SQ.MT. ADDITIONAL BUA ON EXISTING TENANTS (34 NOS. X 10.00 SQ.MT.)	340.00
6	IN THIS CASE, 15% ADDITIONAL BUA ON EXISTING IS HIGHER	340.00
7	TOTAL PERMISSIBLE BUA AS PER REGN. 33(7)(B) (2302.96 + 340.00)	2642.96
FSI AS PER REGN. 30(A) OF TABLE 12 OF DCPR 2034		2224.48
8	ZONAL FSI (1672.54 X 1.33)	2224.48
9	0.84 ADD. PREMIUM FSI (1672.54 X 0.84 + 1404.93)	296.00
	ADMISSIBLE "TDR" (1672.54 X 0.83 + 1388.20)	
10	AT THIS STAGE TDR IS NOT CLAIMED	
11	TOTAL PERMISSIBLE BUILT UP AREA AS PER REGN. 30(A) OF TABLE 12 (2642.96 + 296.00)	2938.96
FUNGIBLE BUA		
1	BUA REQUIRED FOR RESIDENTIAL REHAB NR	254.01
35%	FUNGIBLE THEREON	88.90
2	BUA REQUIRED FOR RESIDENTIAL REHAB R	1915.64
35%	FUNGIBLE THEREON	670.48
	TOTAL FOR REHAB	2169.65
4	Excess BUA for rehab NR from sale component	20.99
35%	FUNGIBLE THEREON	7.34
5	Rehab tenants unauthorizedly converted R to NR	133.28
35%	FUNGIBLE THEREON	46.65
6	BUA FOR SALE COMMERCIAL	148.03
35%	FUNGIBLE THEREON	51.81
7	BUA FOR SALE RESIDENTIAL	467.01
35%	FUNGIBLE THEREON	163.45
8	TOTAL BUA	2938.96
	THEREFORE, PERMISSIBLE BUA INCLUDING FUNGIBLE	3967.59

PARKING STATEMENT		
FOR NON RESIDENTIAL AS PER REGN 44 TABLE 21 SR NO.5		
UNITS	NON RESIDENTIAL AREA	744.84
15	One parking space for every 40-sq.m of floor area upto 800 sq.m	18.62
	ADD: 10% VISITORS OR MIN 2.00 NOS	2.00
	ADDITIONS PARKING (A)	20.62
FOR RESIDENTIAL AS PER REGN 44 TABLE 21 SR NO.1		
CARPET AREA	FLATS	PARKING REQUIRED NOS
UP TO 45.00 SMT	5.00	4 tenements having carpet area upto 45 sq.m each
		2 tenements with carpet area exceeding 45 sq.m but not exceeding 60 sq.m each
45.00 TO 60.00 SMT	4.00	1 tenement with carpet area exceeding 60 sq.m but not exceeding 90 sq.m
60.00 TO 90.00 SMT	20.00	1/2 tenement with carpet area exceeding 90 sq.m
ABOVE 90.00 SMT	8.00	
	37.00	39.25
	ADD: 10% VISITORS OR MIN 1.00 NOS	3.93
	ADDITIONS (B)	43.18
	PARKING REQUIRED (A+B)	63.80
	SAY	64.00
	ADD: 50% ADDITIONAL PARKING	32.00
	TOTAL PERMISSIBLE PARKING	96.00
	TOTAL PARKING PROVIDED	128.00
	TWO WHEELER PARKING	21.00

FLOORS	BIG	SMALL	TOTAL	TW
BASEMENT	16	12	28	
STILT / GROUND FLOOR			0	
2ND PODIUM FLOOR	9	11	20	5
3RD PODIUM FLOOR	9	11	20	5
4TH PODIUM FLOOR	9	11	20	5
5TH PODIUM FLOOR	9	11	20	5
6TH PODIUM FLOOR	9	11	20	5
7TH PODIUM FLOOR				57
TOTAL	61	67	128	82

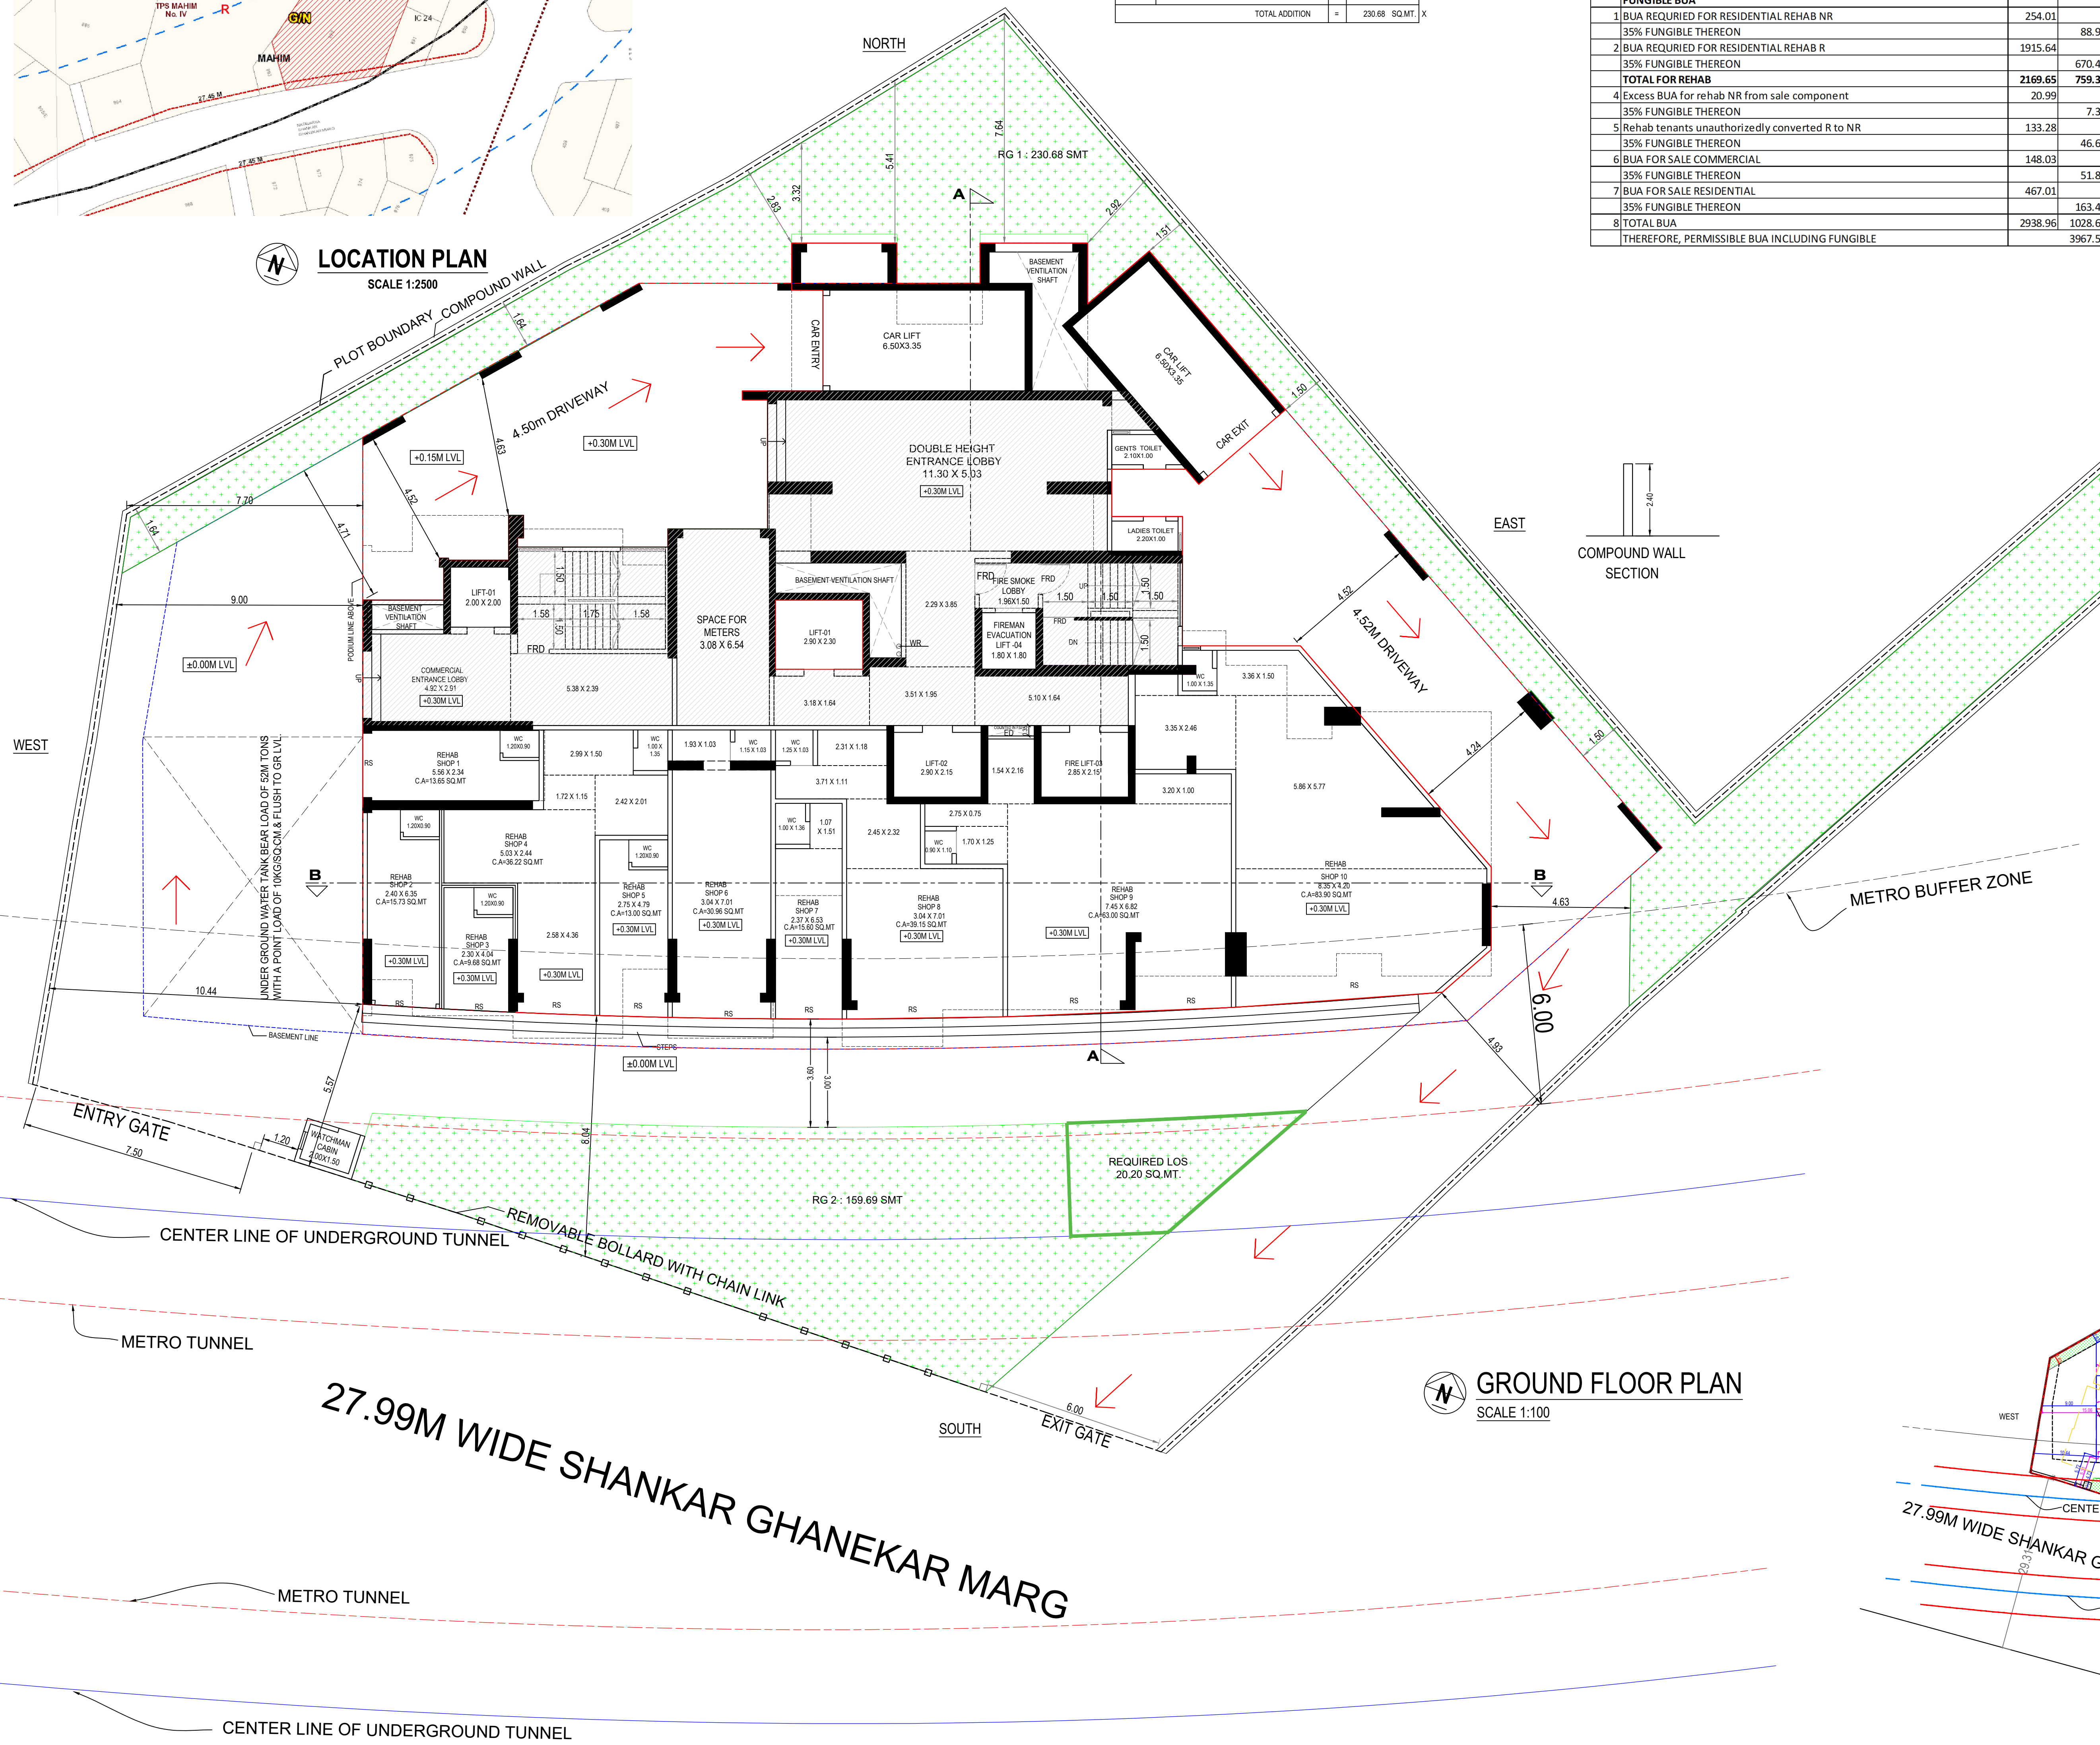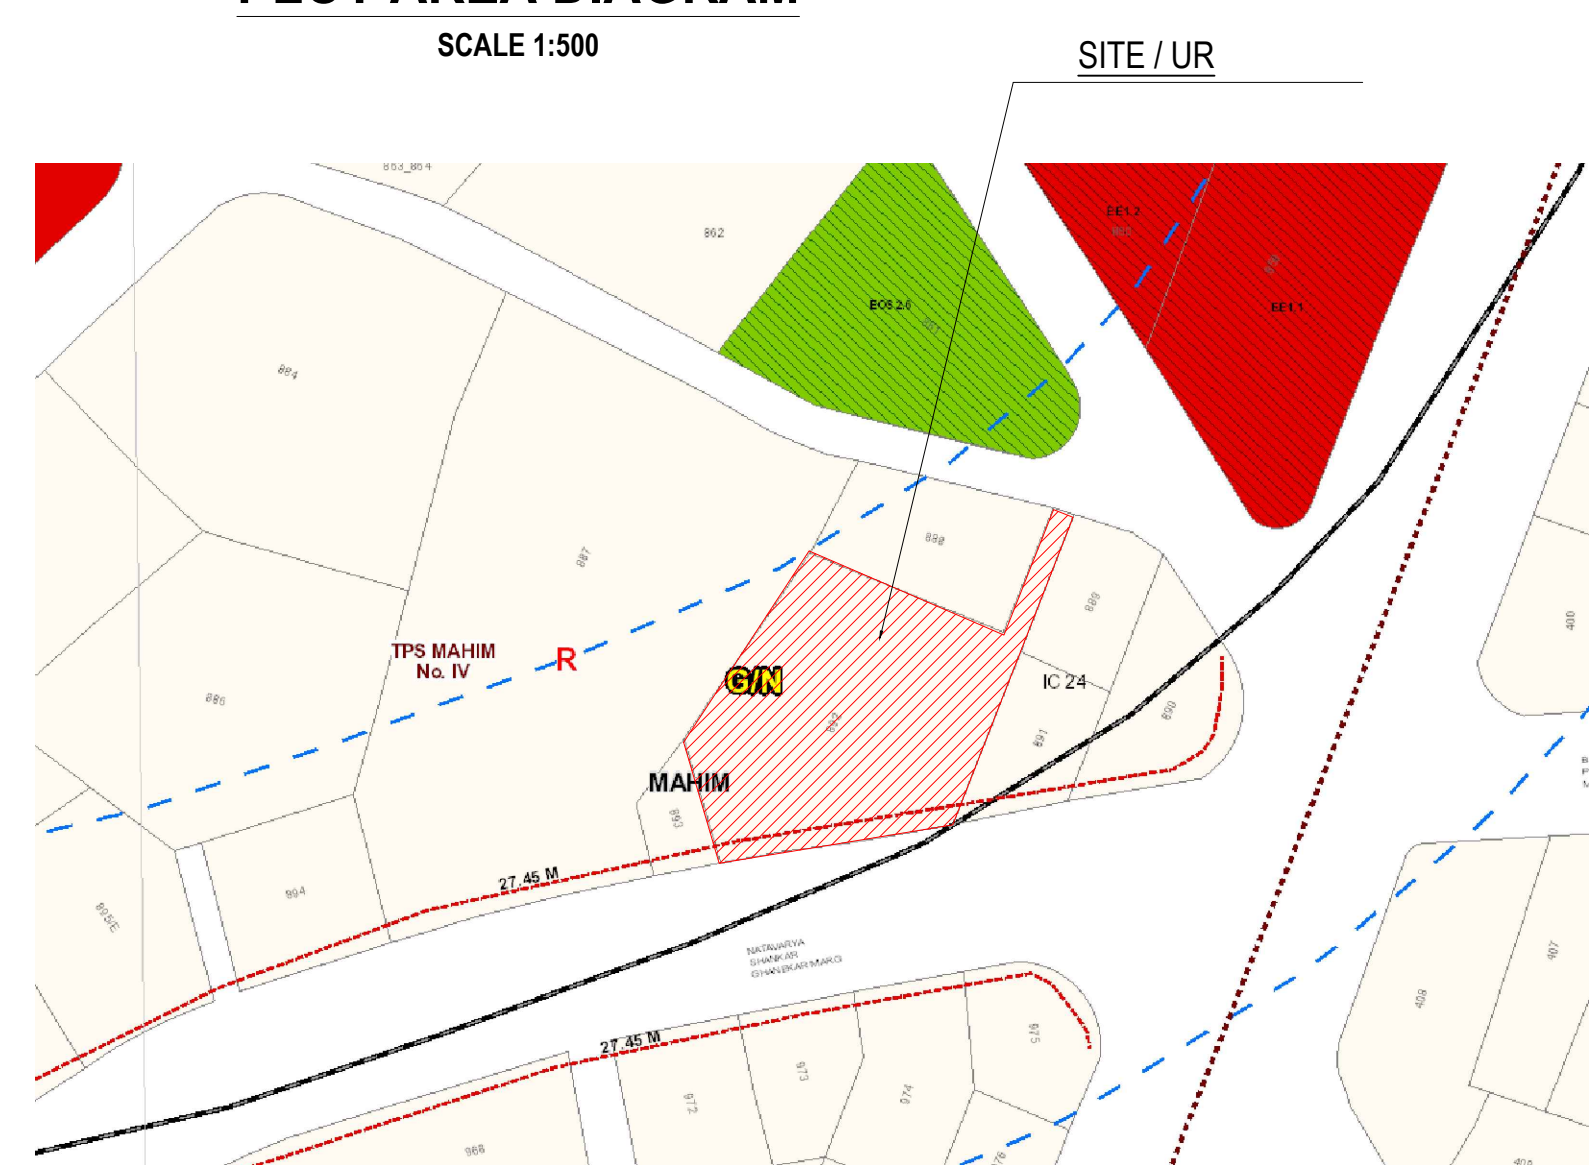

SUMMARY						
FLOOR	UNITS	REHAB NR	UNAUTHORIZED R CONVERTED IN NR	SALE NR	REHAB R	NET BUA
a		b		c	d	e
g=b+c+d+e+f						
BASEMENT						
GROUND FLOOR	10	355.27				355.27
1ST FLOOR	5		189.73	199.84		389.57
2ND PODIUM						
3RD PODIUM						
4TH PODIUM						
5TH PODIUM						
6TH PODIUM						
7TH FLOOR	5			218.03	43.39	261.42
8TH FLOOR	6			409.45		409.45
10TH FLOOR	6			374.06	51.67	425.73
11TH FLOOR	6			439.00		439.00
12TH FLOOR	3			280.80	174.27	455.07
13TH FLOOR	3			280.62		280.62
14TH FLOOR	3			296.95		296.95
15TH FLOOR	2			100.73	99.82	200.55
16TH FLOOR	3			296.95		296.95
EXCESS FITNESS				48.75		48.75
EXCESS REFUGE 8TH				13.53		13.53
EXCESS REFUGE 15TH				75.26		75.26
TOTAL	52.00	355.27	189.73	199.84	2696.59	3948.12

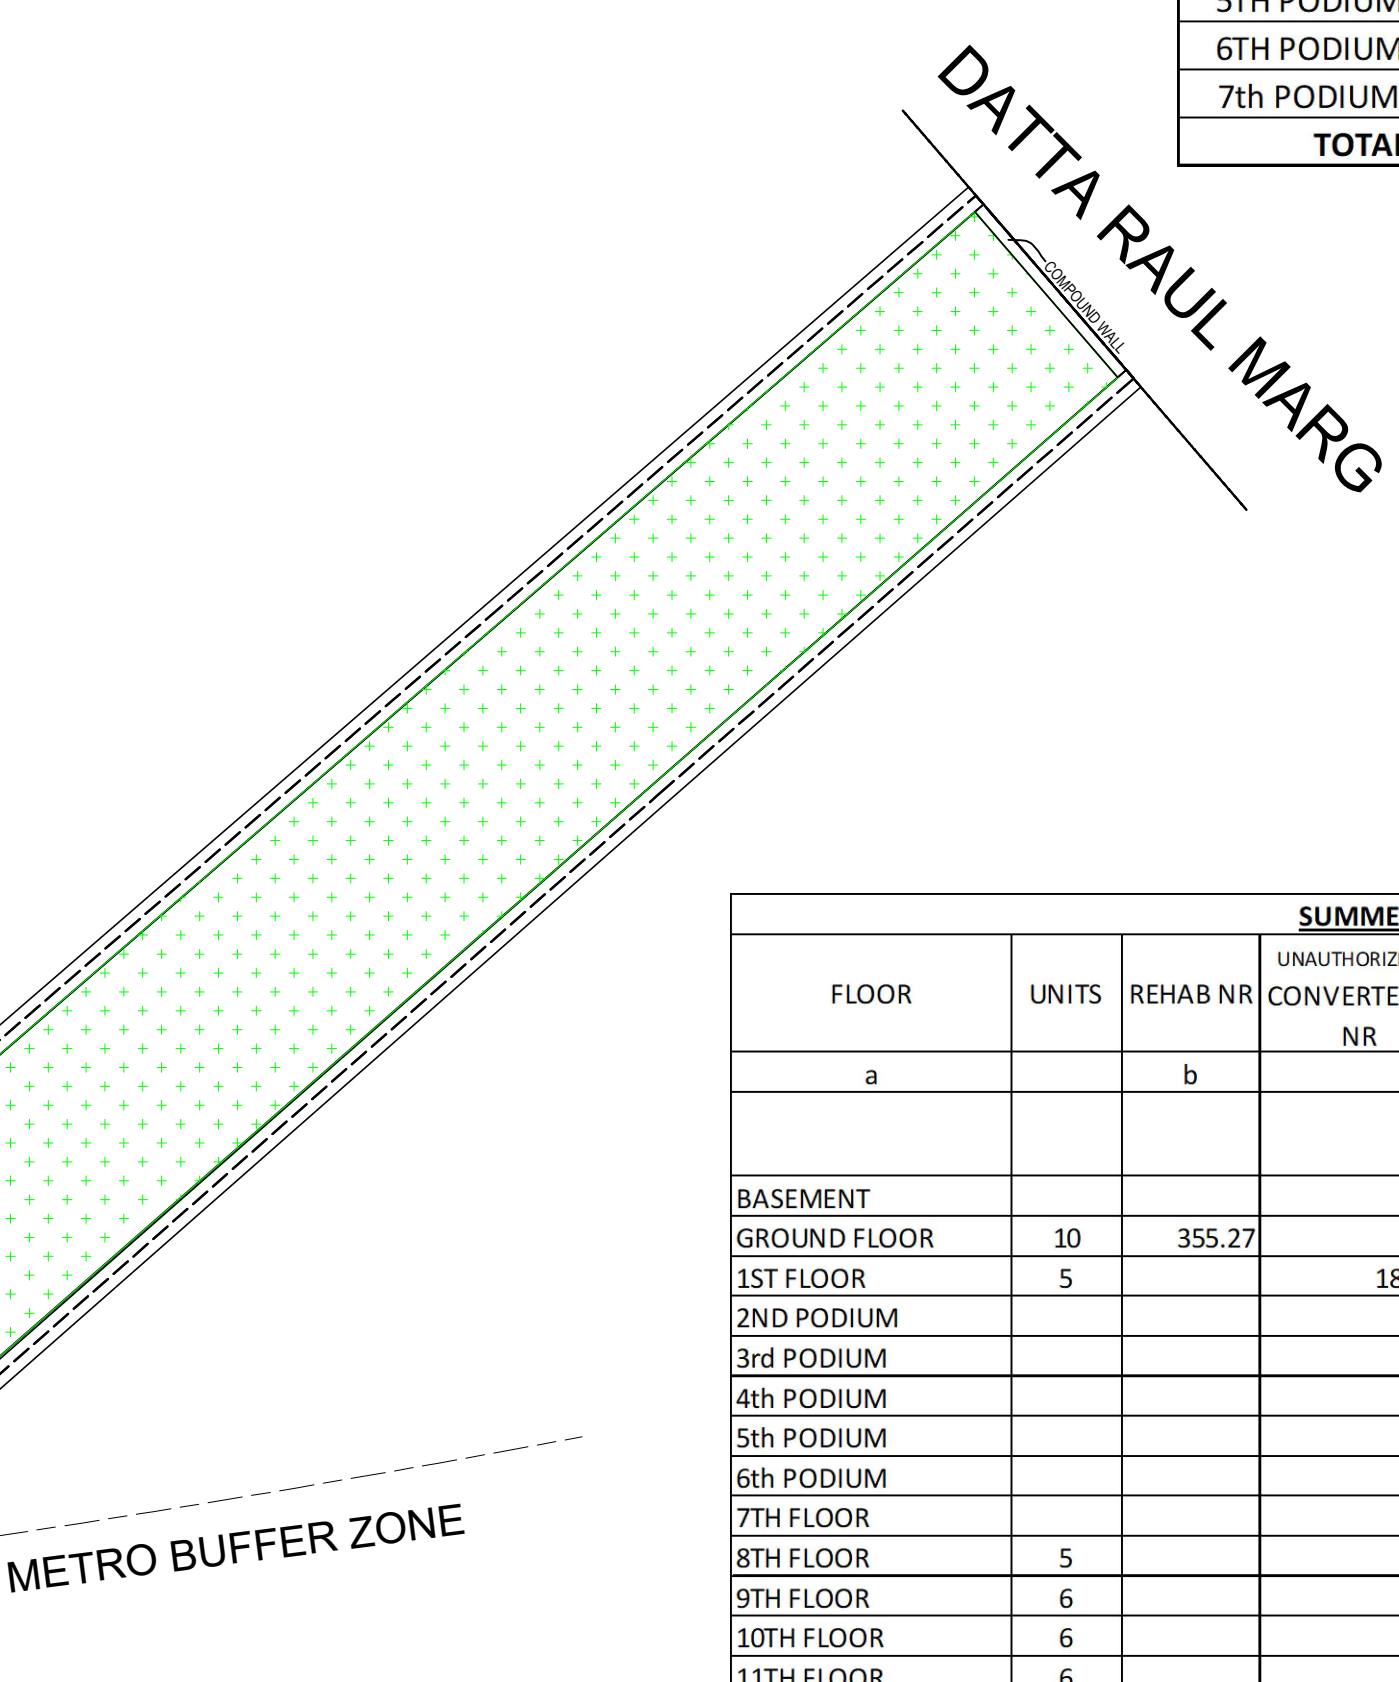

PROFORMA - A			01/11
AREA STATEMENT		AREA IN SQ. MT	
1. GROSS AREA OF PLOT		1672.54	
a) Area of Reservation in plot		----	
b) Area of Road Set back		----	
c) Area of D.P. Road		----	
2. DEDUCTION FOR:			
(A) For Reservation / Road Area		----	
a) Road set-back area to be handed over (100%) (Regulation No.16)		NIL	
b) Proposed D.P. Road to be handed over (100%) (Regulation No.16)		----	
c) Reservation area (Plot) to be handed over (Regulation No.17)		----	
(B) For Amenity Area			
a) Area of amenity plot/plots to be handed over as per DCR 14(A)		----	
b) Area of amenity plot/plots to be handed over as per DCR 14(B)		----	
c) Area of amenity plot/plots to be handed over as per DCR 15		----	
d) Area of amenity plot/plots to be handed over as per DCR 35		----	
(C) Deductions for Existing B.U.A. as per regulation			
a) Land component of existing B.U.A. to be retained if any			
3. TOTAL DEDUCTION - [2(A) + 2(B) + 2(C)]		1672.54	
4. BALANCE AREA OF PLOT (1 - 3)		1.33	
5. ZONAL (BASIC) FSI		2224.48	
6. PERMISSIBLE BUILT-UP AREA AS PER ZONAL FSI (4 X 5)		2302.96	
7. EXISTING BUA AS PER APPROVED PLANS			
8. ADDITIONAL FSI AS PER REGN.33(7)(B) OF DCPR 2034: 15% ON EXISTING BUA OR 10 SQ.MT. PER TENANT WHICHEVER IS MORE (34.00 X 10.00 SQ.MT.)		340.00	
9. PERMISSIBLE BUA AS PER REGN.33(7)(B) OF DCPR 2034 (2302.96 + 340.00)		2642.96	
10. BUILT UP AREA DUE TO ADDITIONAL FSI ON PAYMENT OF PREMIUM AS PER TABLE NO.12 OF REGN.30(A) SUBJECT TO REGULATION NO. 30(A)3 (1672.54 X 0.84 + 1404.93) NOW CLAIMED		296.00	
11. BUILT UP AREA DUE TO ADMISSIBLE "TDR" AS PER TABLE NO.12 OF REGN.30(A) SUBJECT TO REGULATION NO.30(A)3 TDR PERMISSIBLE = 1672.54 X 0.83 = 1388.20 SQ.MT. (PROTECTED FSI TO BE UTILIZED WITHIN TDR CAP) AT THIS STAGE TDR IS NOT CLAIMED		----	
12. PERMISSIBLE FSI	REHAB NR	254.01	
	REHAB R	1915.64	
	EXCESS NR	20.99	
	EXCESS R	133.28	
	SALE NR	148.03	
	SALE R	467.01	2938.96
13. PROPOSED BUILT UP AREA	REHAB NR	254.01	
	REHAB R	1915.64	
	EXCESS NR	20.99	
	EXCESS R	133.28	
	SALE NR	148.03	
	SALE R	467.01	2938.96
14. FSI consumed on Net plot area			1.76
B) 15. FUNGIBLE COMPENSATORY AREA AS PER REGULATION NO.31(3)		Permissible	Proposed
a) i) Permissible Fungible Compensatory area for rehab NR component without charging premium	REHAB	88.90	87.12
ii) Fungible Compensatory area for rehab NR component without charging premium	REHAB	670.48	662.15
b) i) Fungible Compensatory area availed on payment of premium NR	EXCESS NR	7.34	7.34
ii) Fungible Compensatory area availed on payment of premium R	EXCESS R	46.65	42.26
	SALE NR	51.81	51.81
ii) Fungible Compensatory area availed on payment of premium R	SALE	163.45	158.48
c) Total fungible built up area		1028.63	1009.16
16. TOTAL BUILT UP AREA PROPOSED INCLUDING FUNGIBLE COMPENSATORY AREA (13+15(a)(i)+15(b)(ii))		3967.59	3948.12
LESS: DEFICIT AREA	REHAB NR	1.78	
	REHAB R	4.39	
	REHAB R	8.33	
	TOTAL DEFICIT	14.49	
NET PERMISSIBLE BUA		3953.10	4.97
BALANCE SALE AREA			
C) TENEMENT STATEMENT			
Tenement Statement			
i) Proposed built up area(13 above)			
ii) Less deduction of Non residential area (Shop etc.)			
iii) Area available for tenements [(i) minus (ii)]			
iv) Tenement permissible (Density of tenement / hectare)			
v) Total No. of Tenement proposed on the plot			
D) Parking Statement			
i) Parking Required by regulation for Table No. 21, 1 (i) Residential , b & c			
Car Parking			
Scooter / Motorcycle			
Outsider (Visitors) Parking			
ii) Total Parking Provided			
E) TRANSPORT VEHICLE PARKING			
i) LOADING & UNLOADING REQUIRED			
ii) LOADING & UNLOADING PROPOSED			

PROFORMA - B

CONTENTS OF SHEET


GROUND FLOOR PLAN, BASEMENT PLAN, BLOCK & LOCATION PLAN

DESCRIPTION OF PROPOSAL & PROPERTY

PROPOSED REDEVELOPMENT OF EXISTING BUILDING ON PLOT BEARING F.P. NO. 892, T.P.S IV OF MAHIM DIVISION, SHANKAR GHANEKAR MARG, GOKHALE ROAD (SOUTH), DADAR WEST, MUMBAI- 400 028, IN G NORTH WARD.


PLANS FOR IOD

AMIT JAGANNA TH MARATHE	SANDIPKU MAR ARVIND WAGH	Pankaj Shridhar Bhoir
S.E.B.P.(CITY)-X	A.E.B.P.(CITY)-VII	E.E.B.P.(CITY)-III
NAME OF APPLICANT		
Deepak Thaneekar		
M/S. VISHWAKUTIR CO-OP HSG SOC. LTD.		
NORTH LINE	JOB NO.	DATE
2025	20.10.2025	CHECKED
SSJ	SSJ	DRAWN BY
SSC	SSC	SSC
NAME, ADDRESS & SIGNATURE OF ARCHITECT		
SAURABH H SATISH JADHAV		
KANHARE ASSOCIATES LLP		
UNIT NO.33 & 34, 2ND FLOOR, SHOPPING BUILDING, DOSTI ACRES, WADALA EAST, MUMBAI 400 037.		
LICENSEE SURVEYOR S.S.JADHAV LIC NO./J/188/LS		

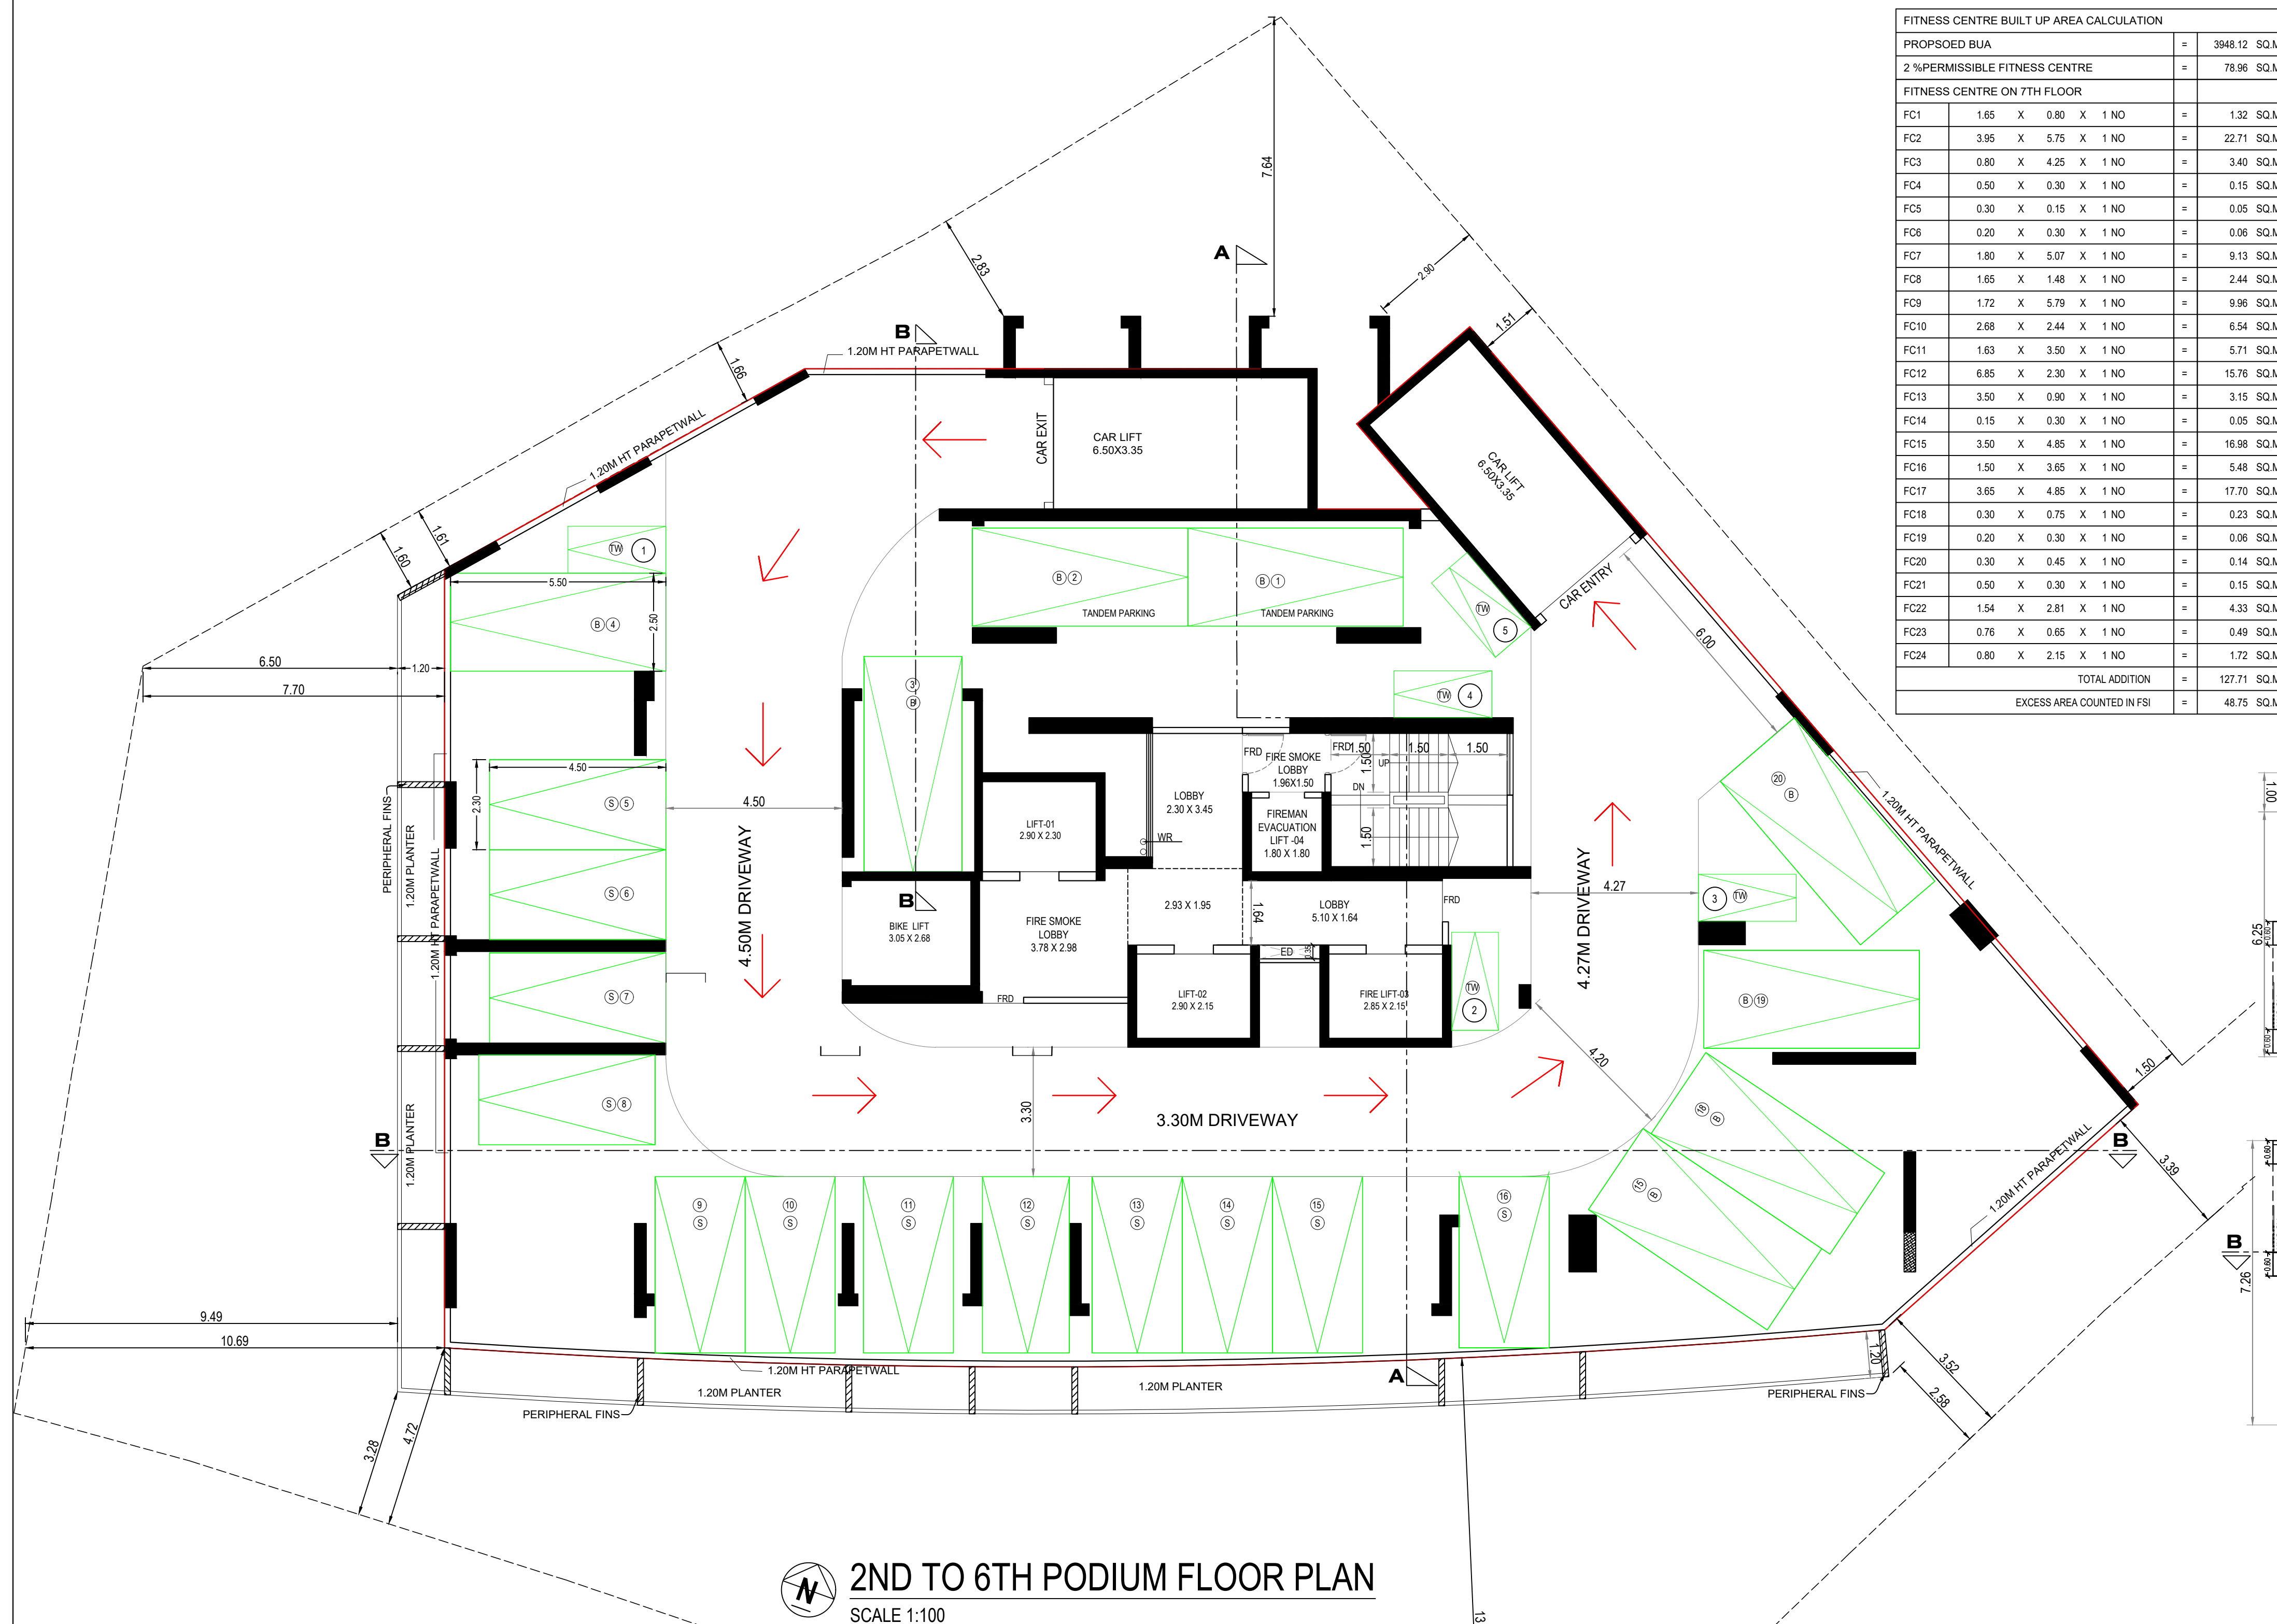


FITNESS CENTRE BUILT UP AREA CALCULATION			
PROPOSED BUA			3948.12 SQ.MT
2 %PERMISSIBLE FITNESS CENTRE			78.96 SQ.MT
FITNESS CENTRE ON 7TH FLOOR			
FC1	1.65	X	0.80 X 1 NO
FC2	3.95	X	5.75 X 1 NO
FC3	0.80	X	4.25 X 1 NO
FC4	0.50	X	0.30 X 1 NO
FC5	0.30	X	0.15 X 1 NO
FC6	0.20	X	0.30 X 1 NO
FC7	1.80	X	0.07 X 1 NO
FC8	1.65	X	1.48 X 1 NO
FC9	1.72	X	5.79 X 1 NO
FC10	2.88	X	2.44 X 1 NO
FC11	1.63	X	3.50 X 1 NO
FC12	6.85	X	2.30 X 1 NO
FC13	3.50	X	0.90 X 1 NO
FC14	0.15	X	0.30 X 1 NO
FC15	3.50	X	4.85 X 1 NO
FC16	1.90	X	3.85 X 1 NO
FC17	3.85	X	4.85 X 1 NO
FC18	0.30	X	0.75 X 1 NO
FC19	0.20	X	0.30 X 1 NO
FC20	0.30	X	0.45 X 1 NO
FC21	0.50	X	0.30 X 1 NO
FC22	1.54	X	2.81 X 1 NO
FC23	0.76	X	0.65 X 1 NO
FC24	0.80	X	2.15 X 1 NO
TOTAL ADDITION			127.71 SQ.MT
EXCESS AREA COUNTED IN FSI			48.75 SQ.MT

SOCIETY OFFICE BUA CALCULATION			
PERMISSIBLE SOCIETY OFFICE			
8TH FLOOR			20.00 SQ.MT
S01	3.05	X	6.55 X 1 NO
PROPOSED SOCIETY OFFICE			19.98 SQ.MT

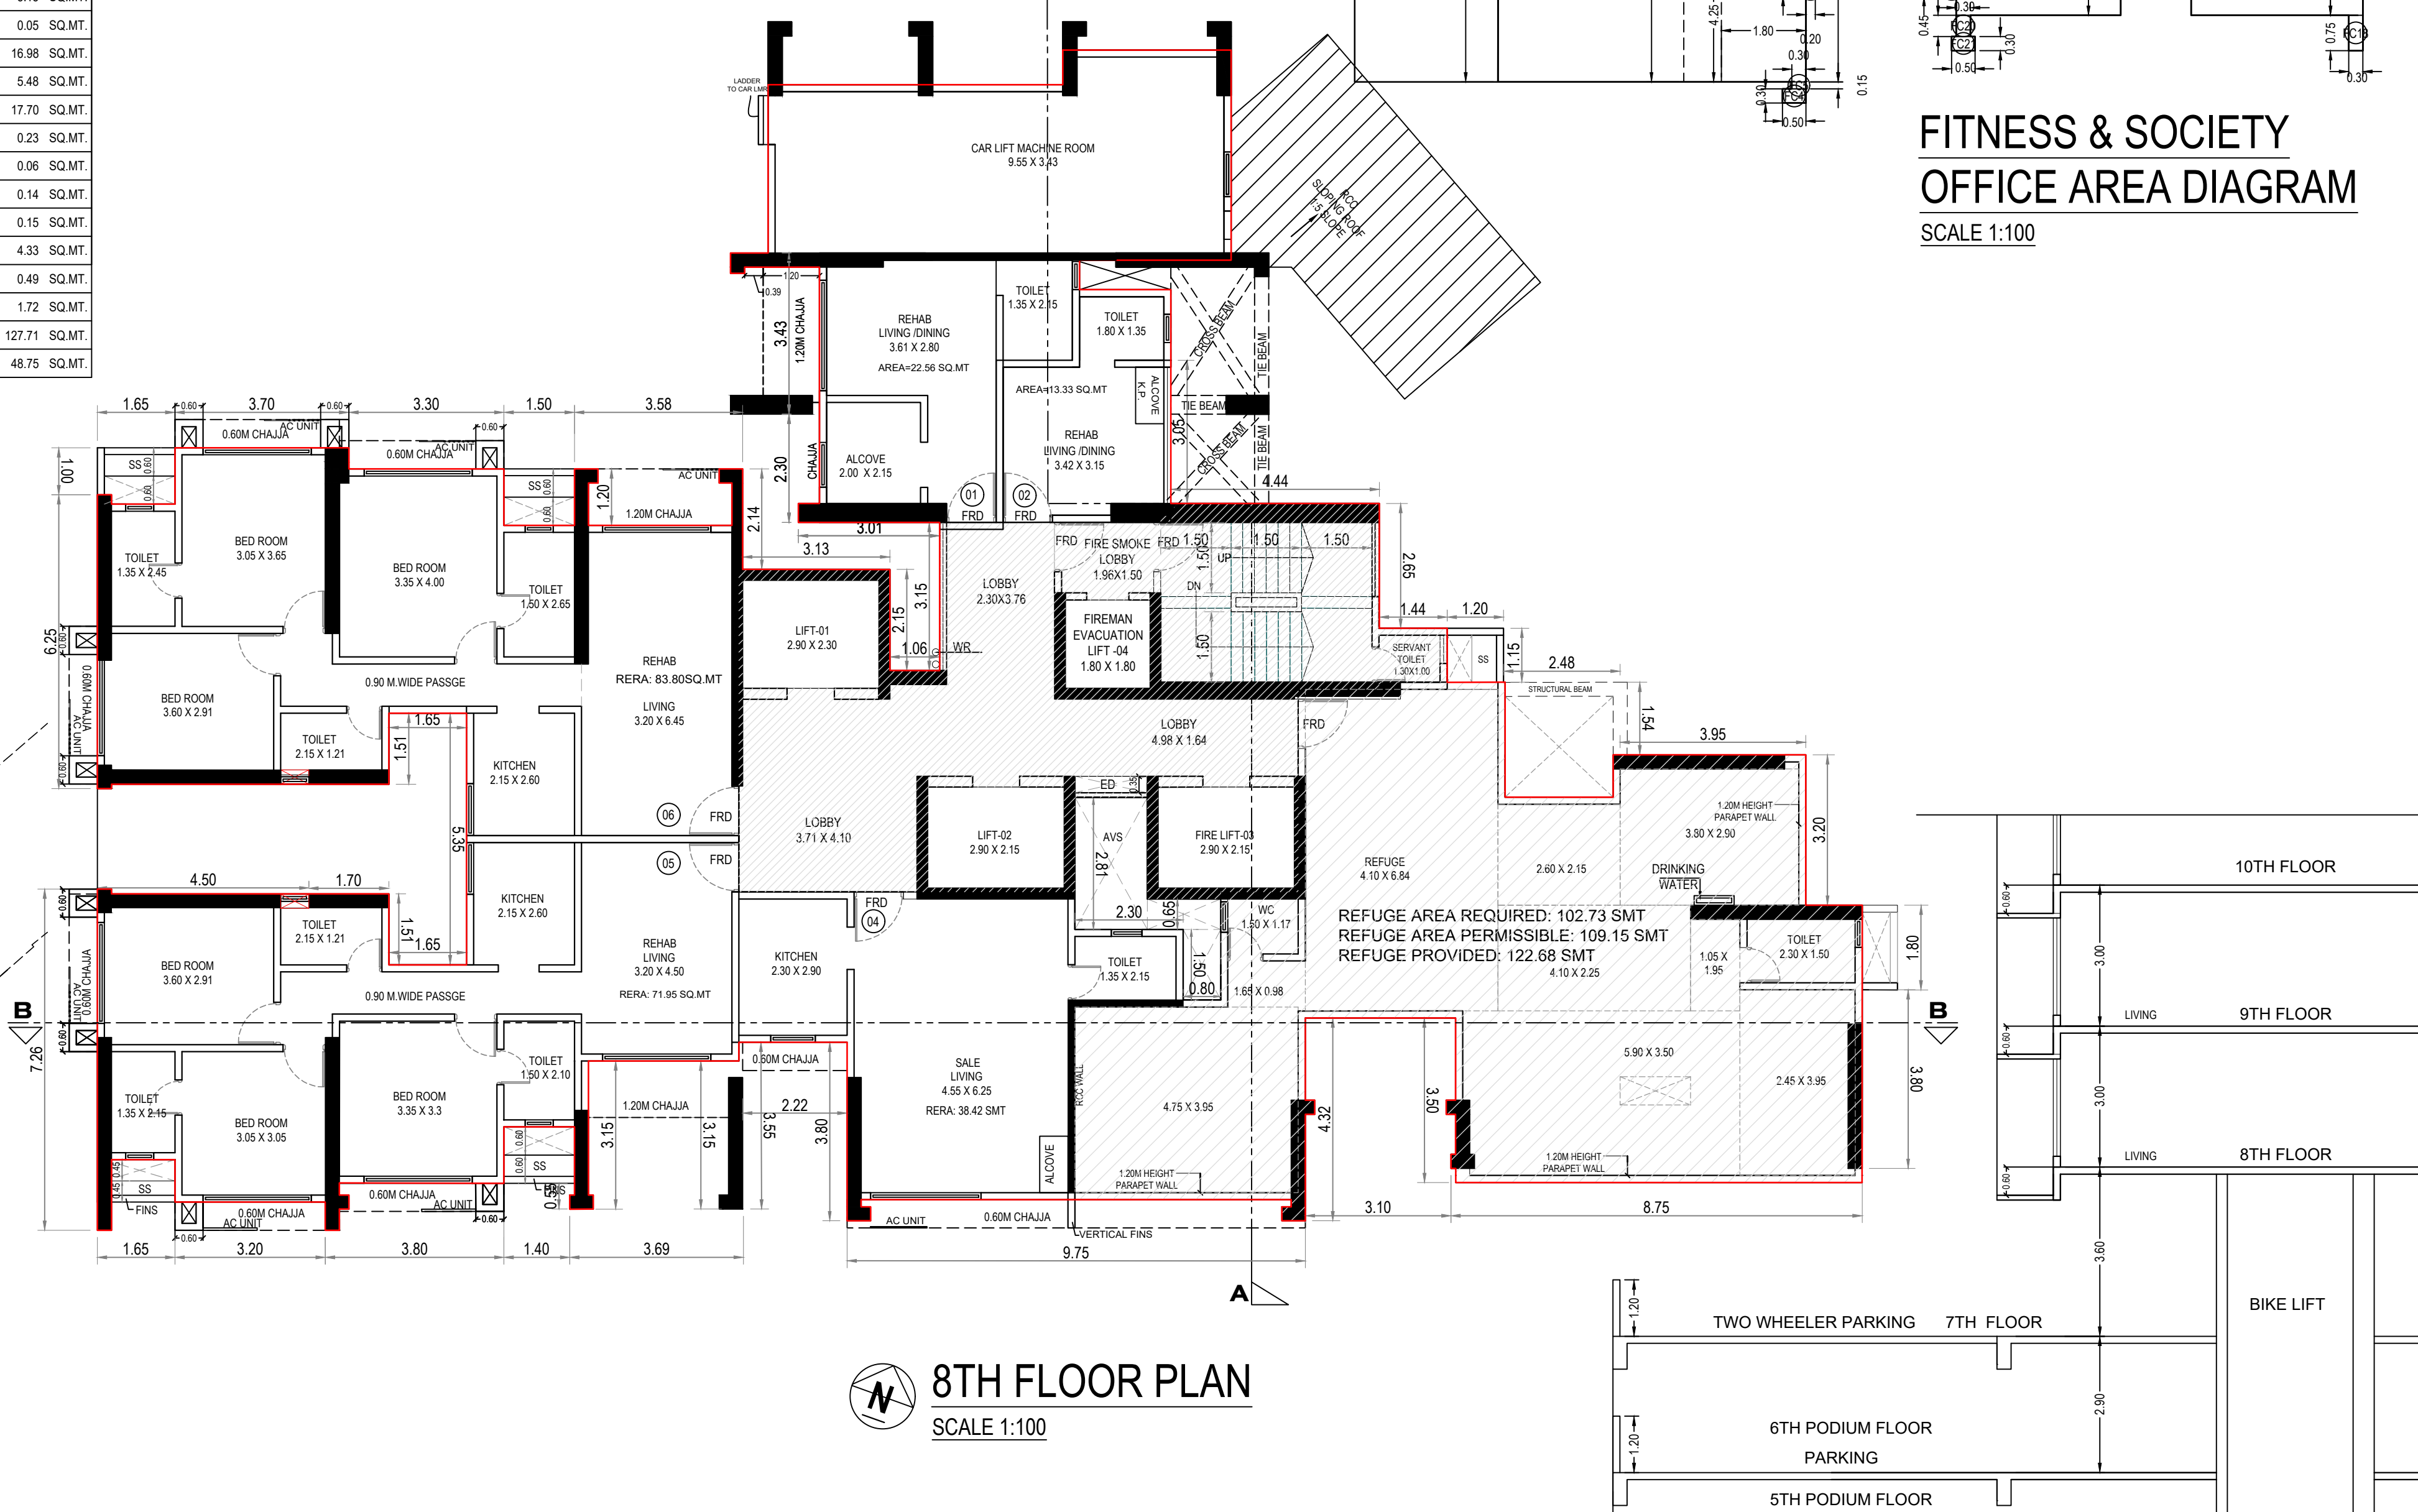

FITNESS & SOCIETY OFFICE AREA DIAGRAM
SCALE 1:100

SECTION BB
SCALE 1:100

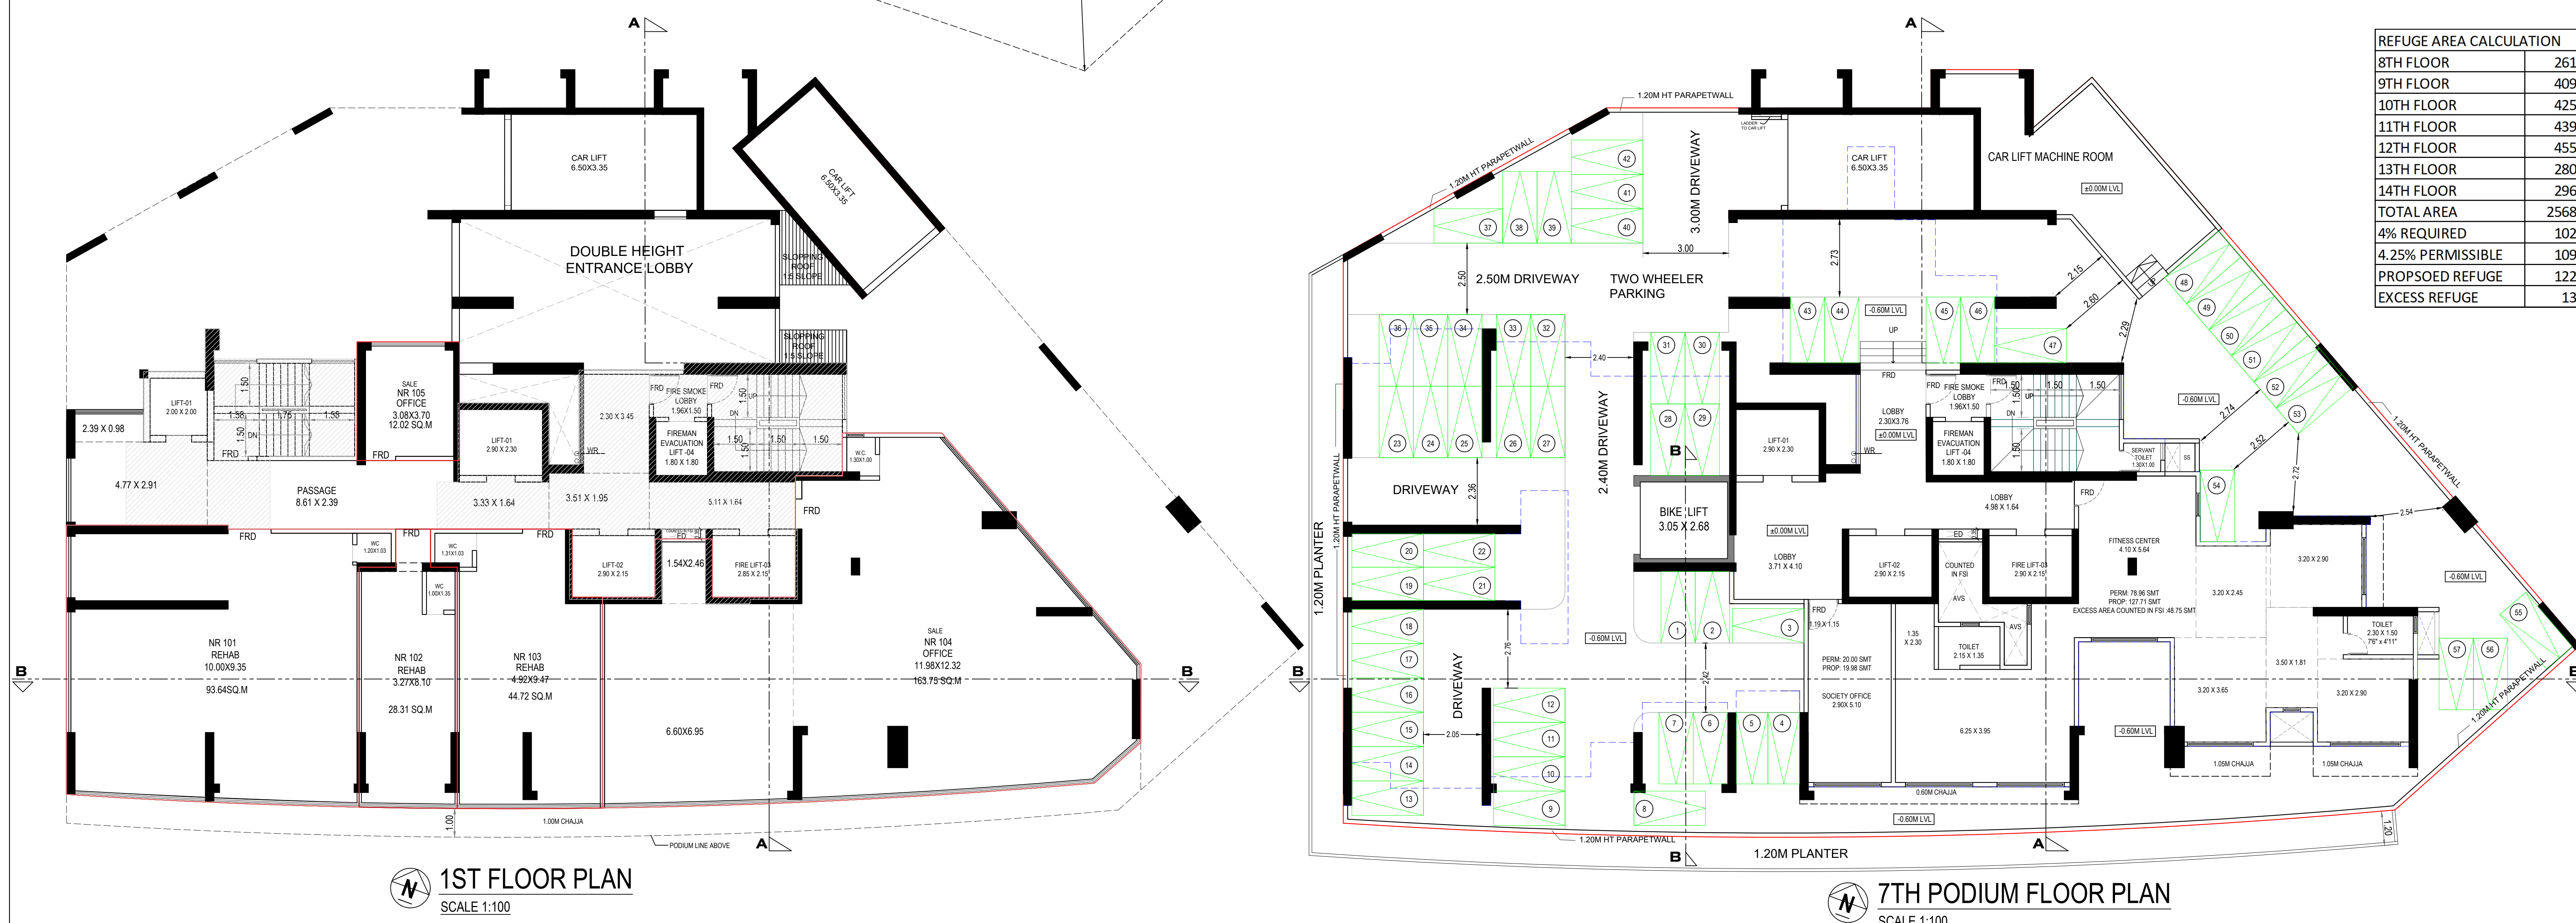

REFUGE AREA CALCULATION	
8TH FLOOR	261.42
9TH FLOOR	409.45
10TH FLOOR	425.73
11TH FLOOR	439.00
12TH FLOOR	455.07
13TH FLOOR	280.62
14TH FLOOR	296.95
TOTAL AREA	2568.24
4% REQUIRED	102.73
4.25% PERMISSIBLE	109.15
PROPOSED REFUGE	122.68
EXCESS REFUGE	13.53

PROFORMA - B

CONTENTS OF SHEET

1ST FLOOR PLAN, 2ND TO 6TH FLOOR PLAN,
7TH FLOOR PLAN, 8TH FLOOR PLAN

DESCRIPTION OF PROPOSAL & PROPERTY

PROPOSED REDEVELOPMENT OF EXISTING BUILDING ON PLOT
BEARING F.P. NO. 892, TPS IV OF MAHIM DIVISION, SHANKAR
GHANEKAR MARG, GOKHALE ROAD (SOUTH), DADAR WEST,
MUMBAI- 400 028 IN G NORTH WARD.

PLANS FOR IOD

AMIT JAGANNATH H MARATHE	SANDIPKUMAR ARVIND WAGH	Pankaj Shridhar Thor
S.E.B.P.(CITY)-X	A.E.B.P.(CITY)-VII	E.E.B.P.(CITY)-III

NAME OF APPLICANT

**Deepak
Thanekar**


Digitally signed by Deepak
Thanekar
Date: 2025.11.04 11:48:28
+05'30'

M/S. VISHWAKUTIR CO-OP HSG SOC. LTD.


NORTH LINE	JOB NO.	DATE	CHECKED	DRAWN BY
4	2025	20.10.2025	SSJ	SSC
NAME, ADDRESS & SIGNATURE OF CONSULTING ARCHITECT				
NAME, ADDRESS & SIGNATURE OF ARCHITECT				

KANHERE ASSOCIATES LLP
UNIT NO 13 & 14, 2ND FLOOR, SHOPPING LINK BUILDING,
DOSTI ACRES, WADALA EAST, MUMBAI 400 037.


**SAURABH
SATISH
JADHAV**
LICENSE SURVEYOR
S.S.JADHAV
LIC NO./J/188/L/S

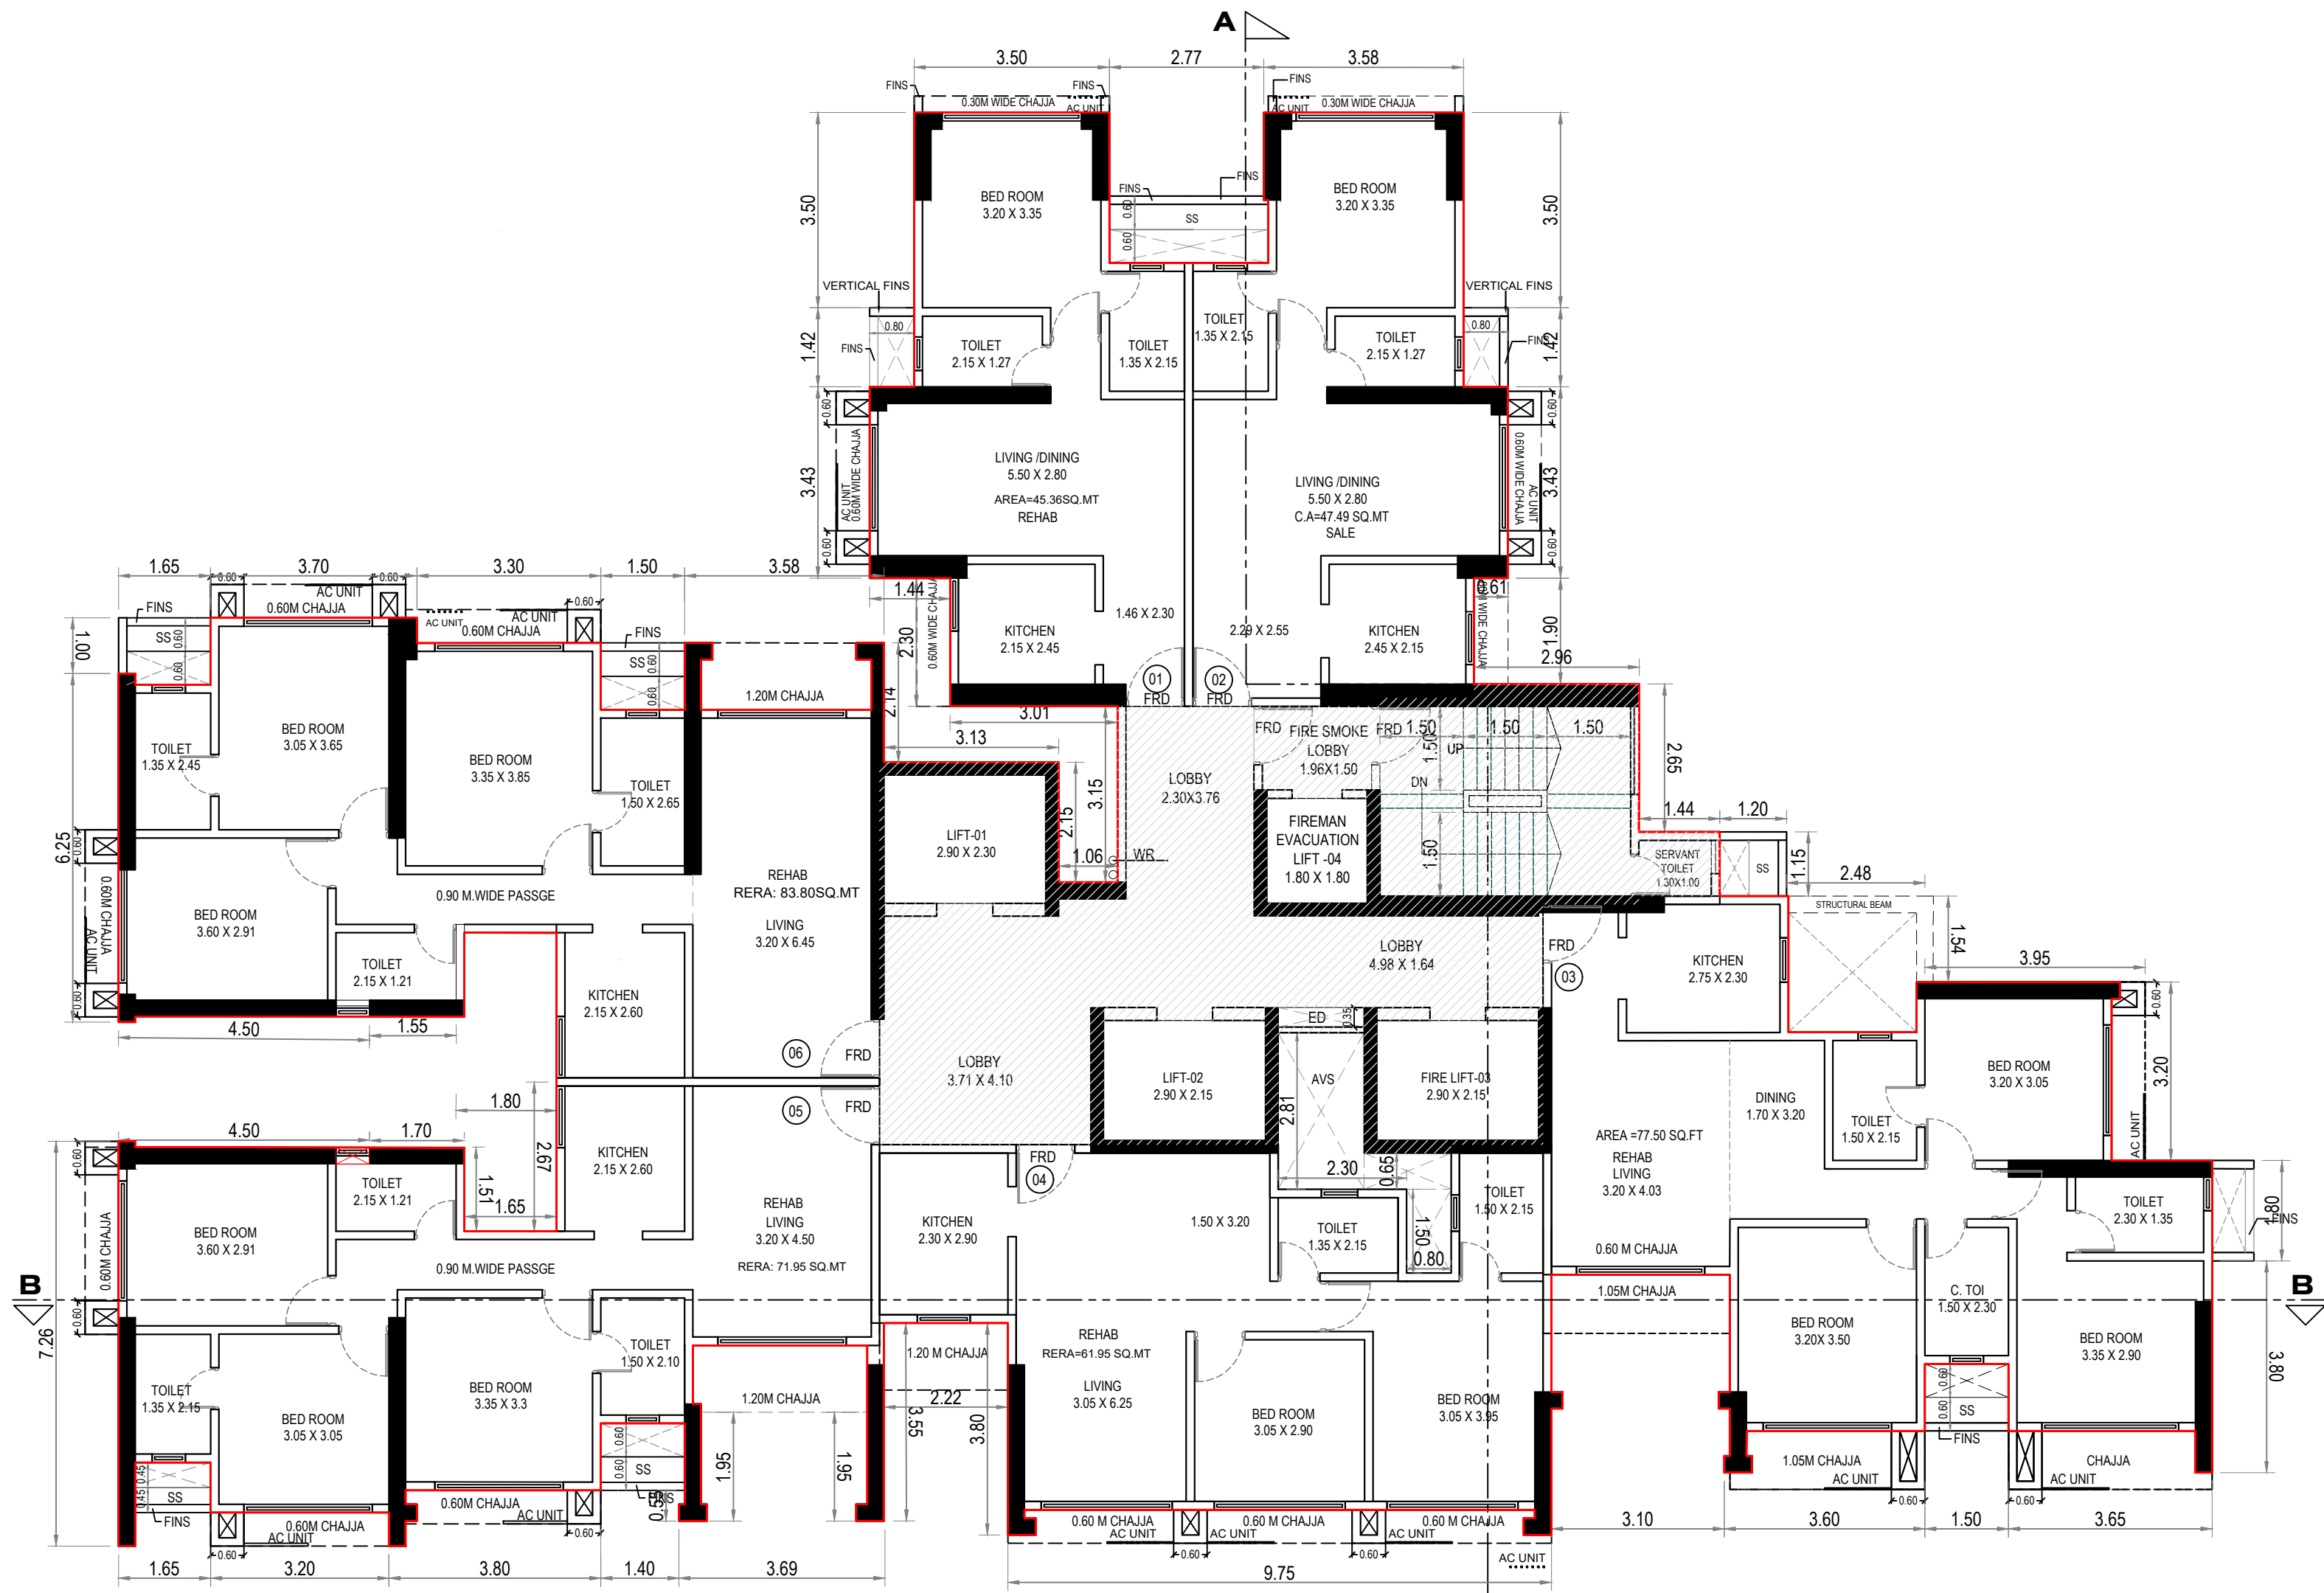


10TH FLOOR PLAN
SCALE 1:100

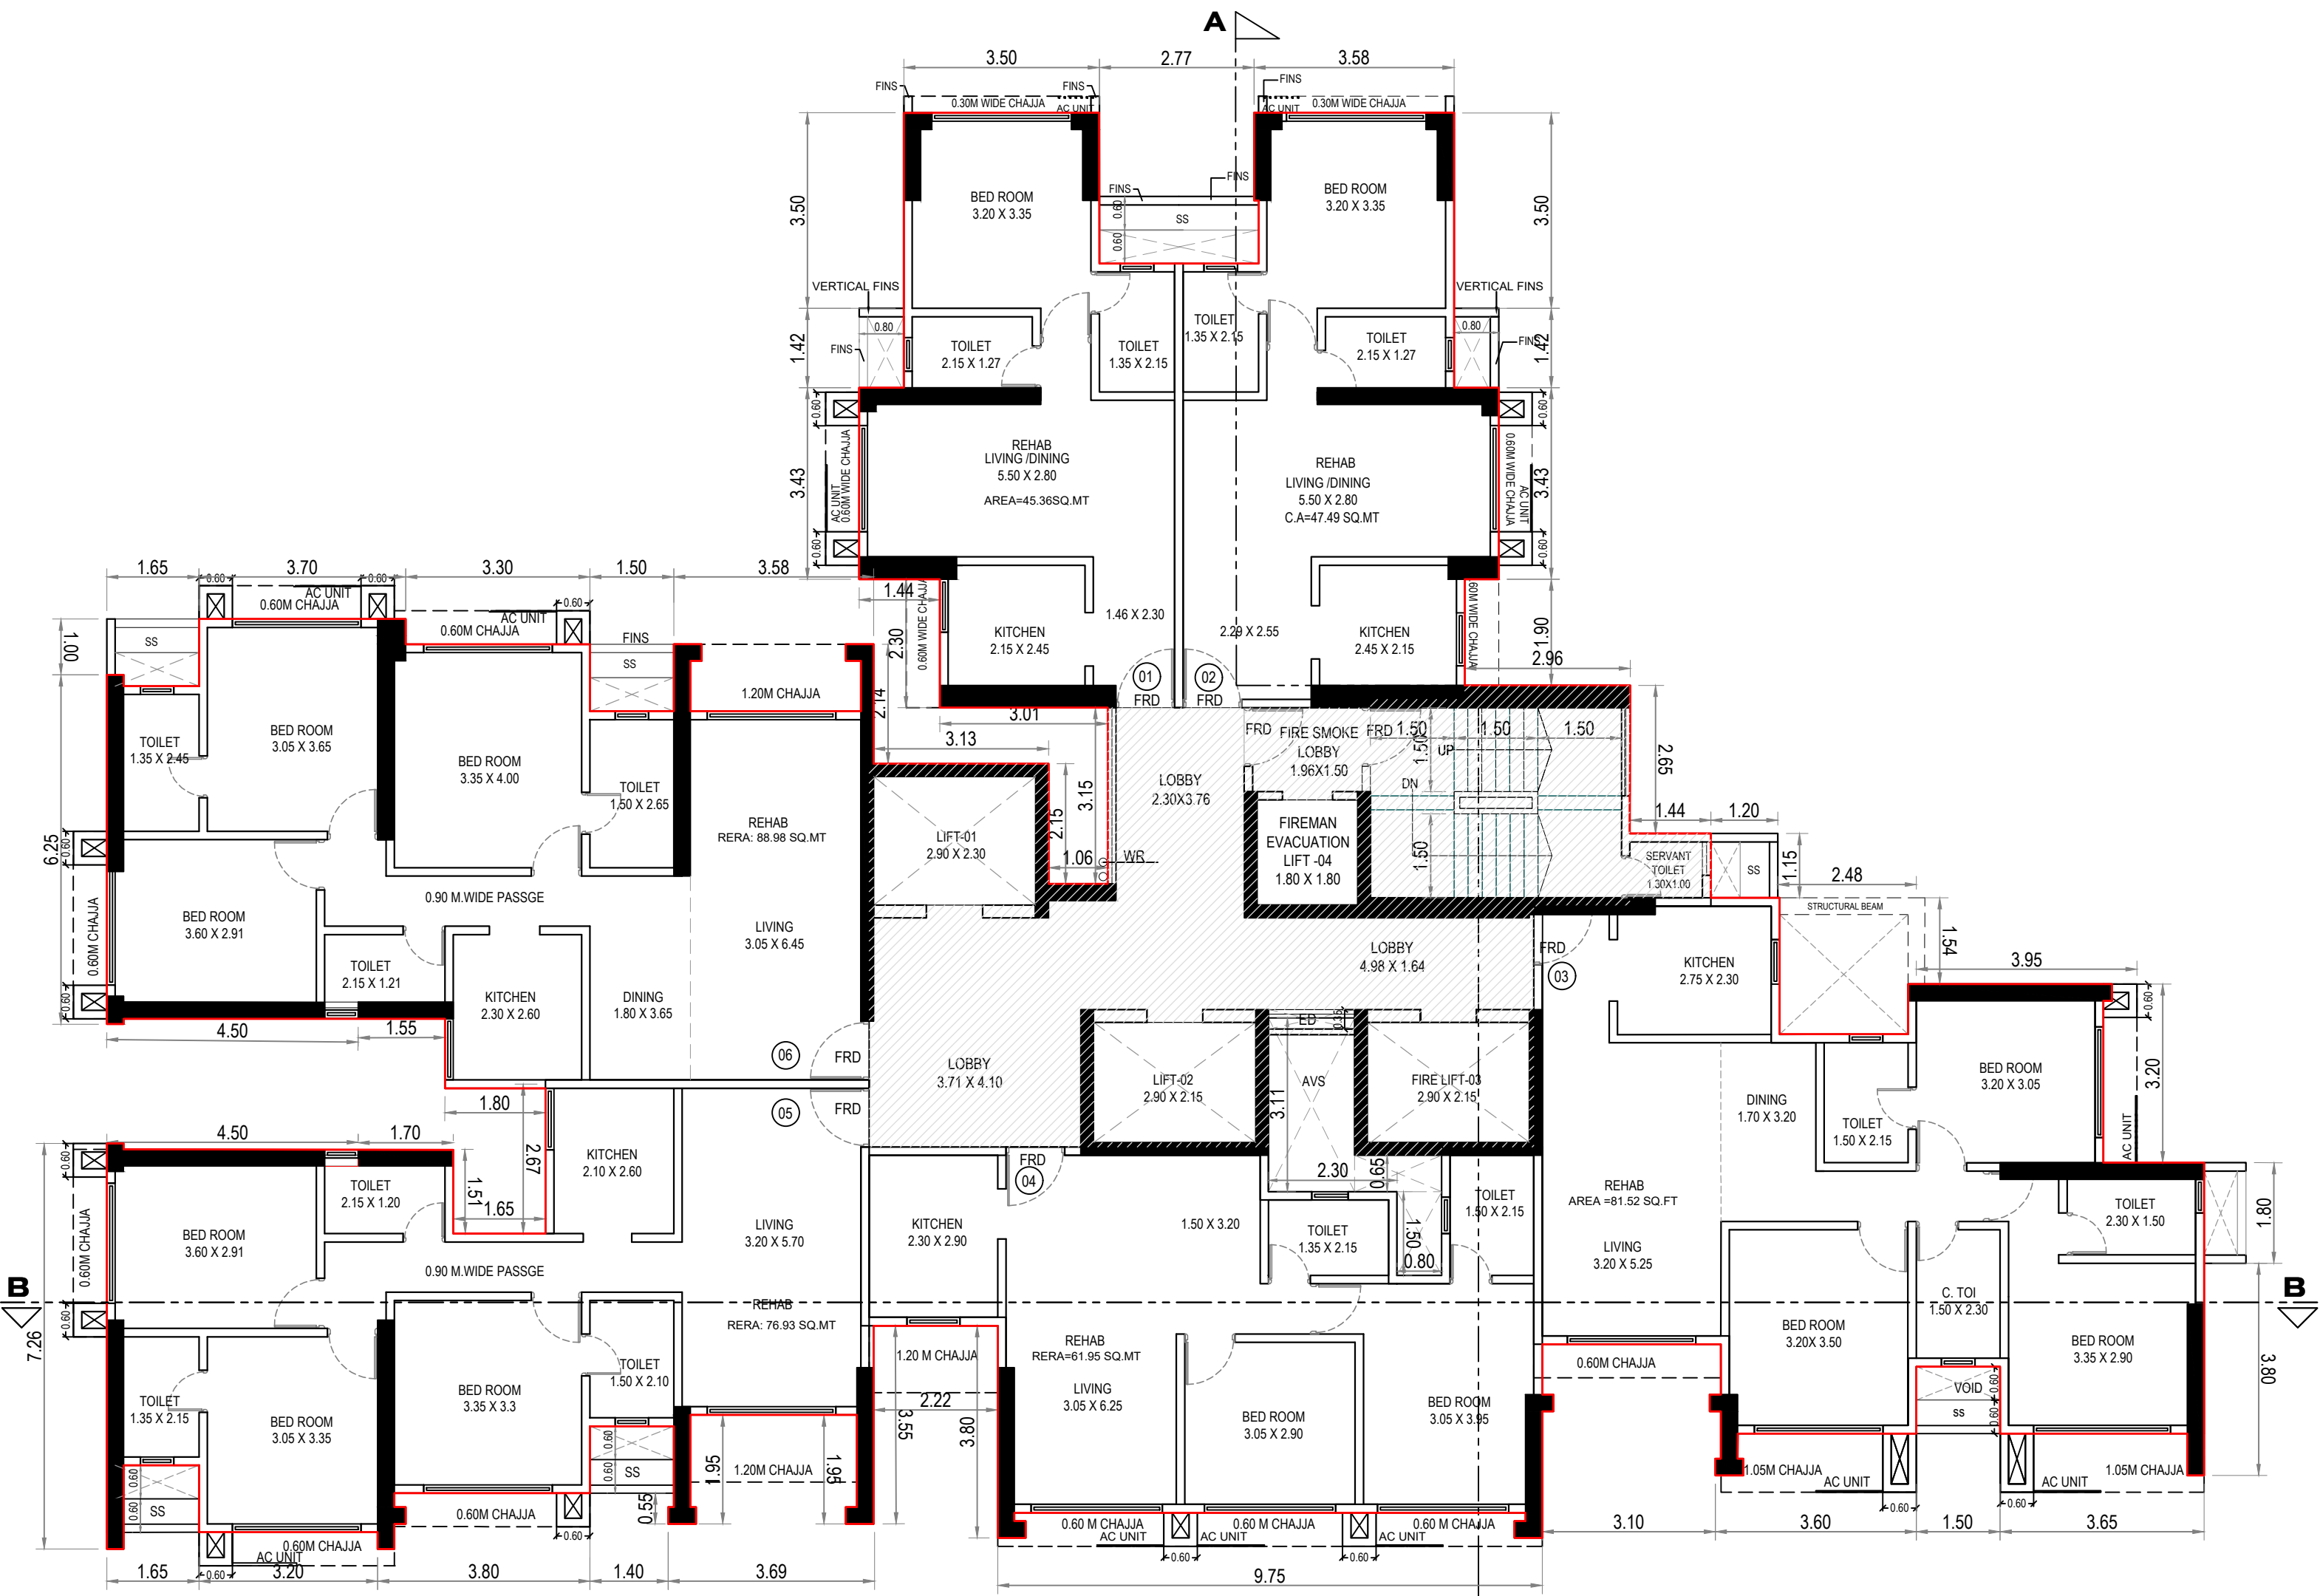

11TH FLOOR PLAN
SCALE 1:100

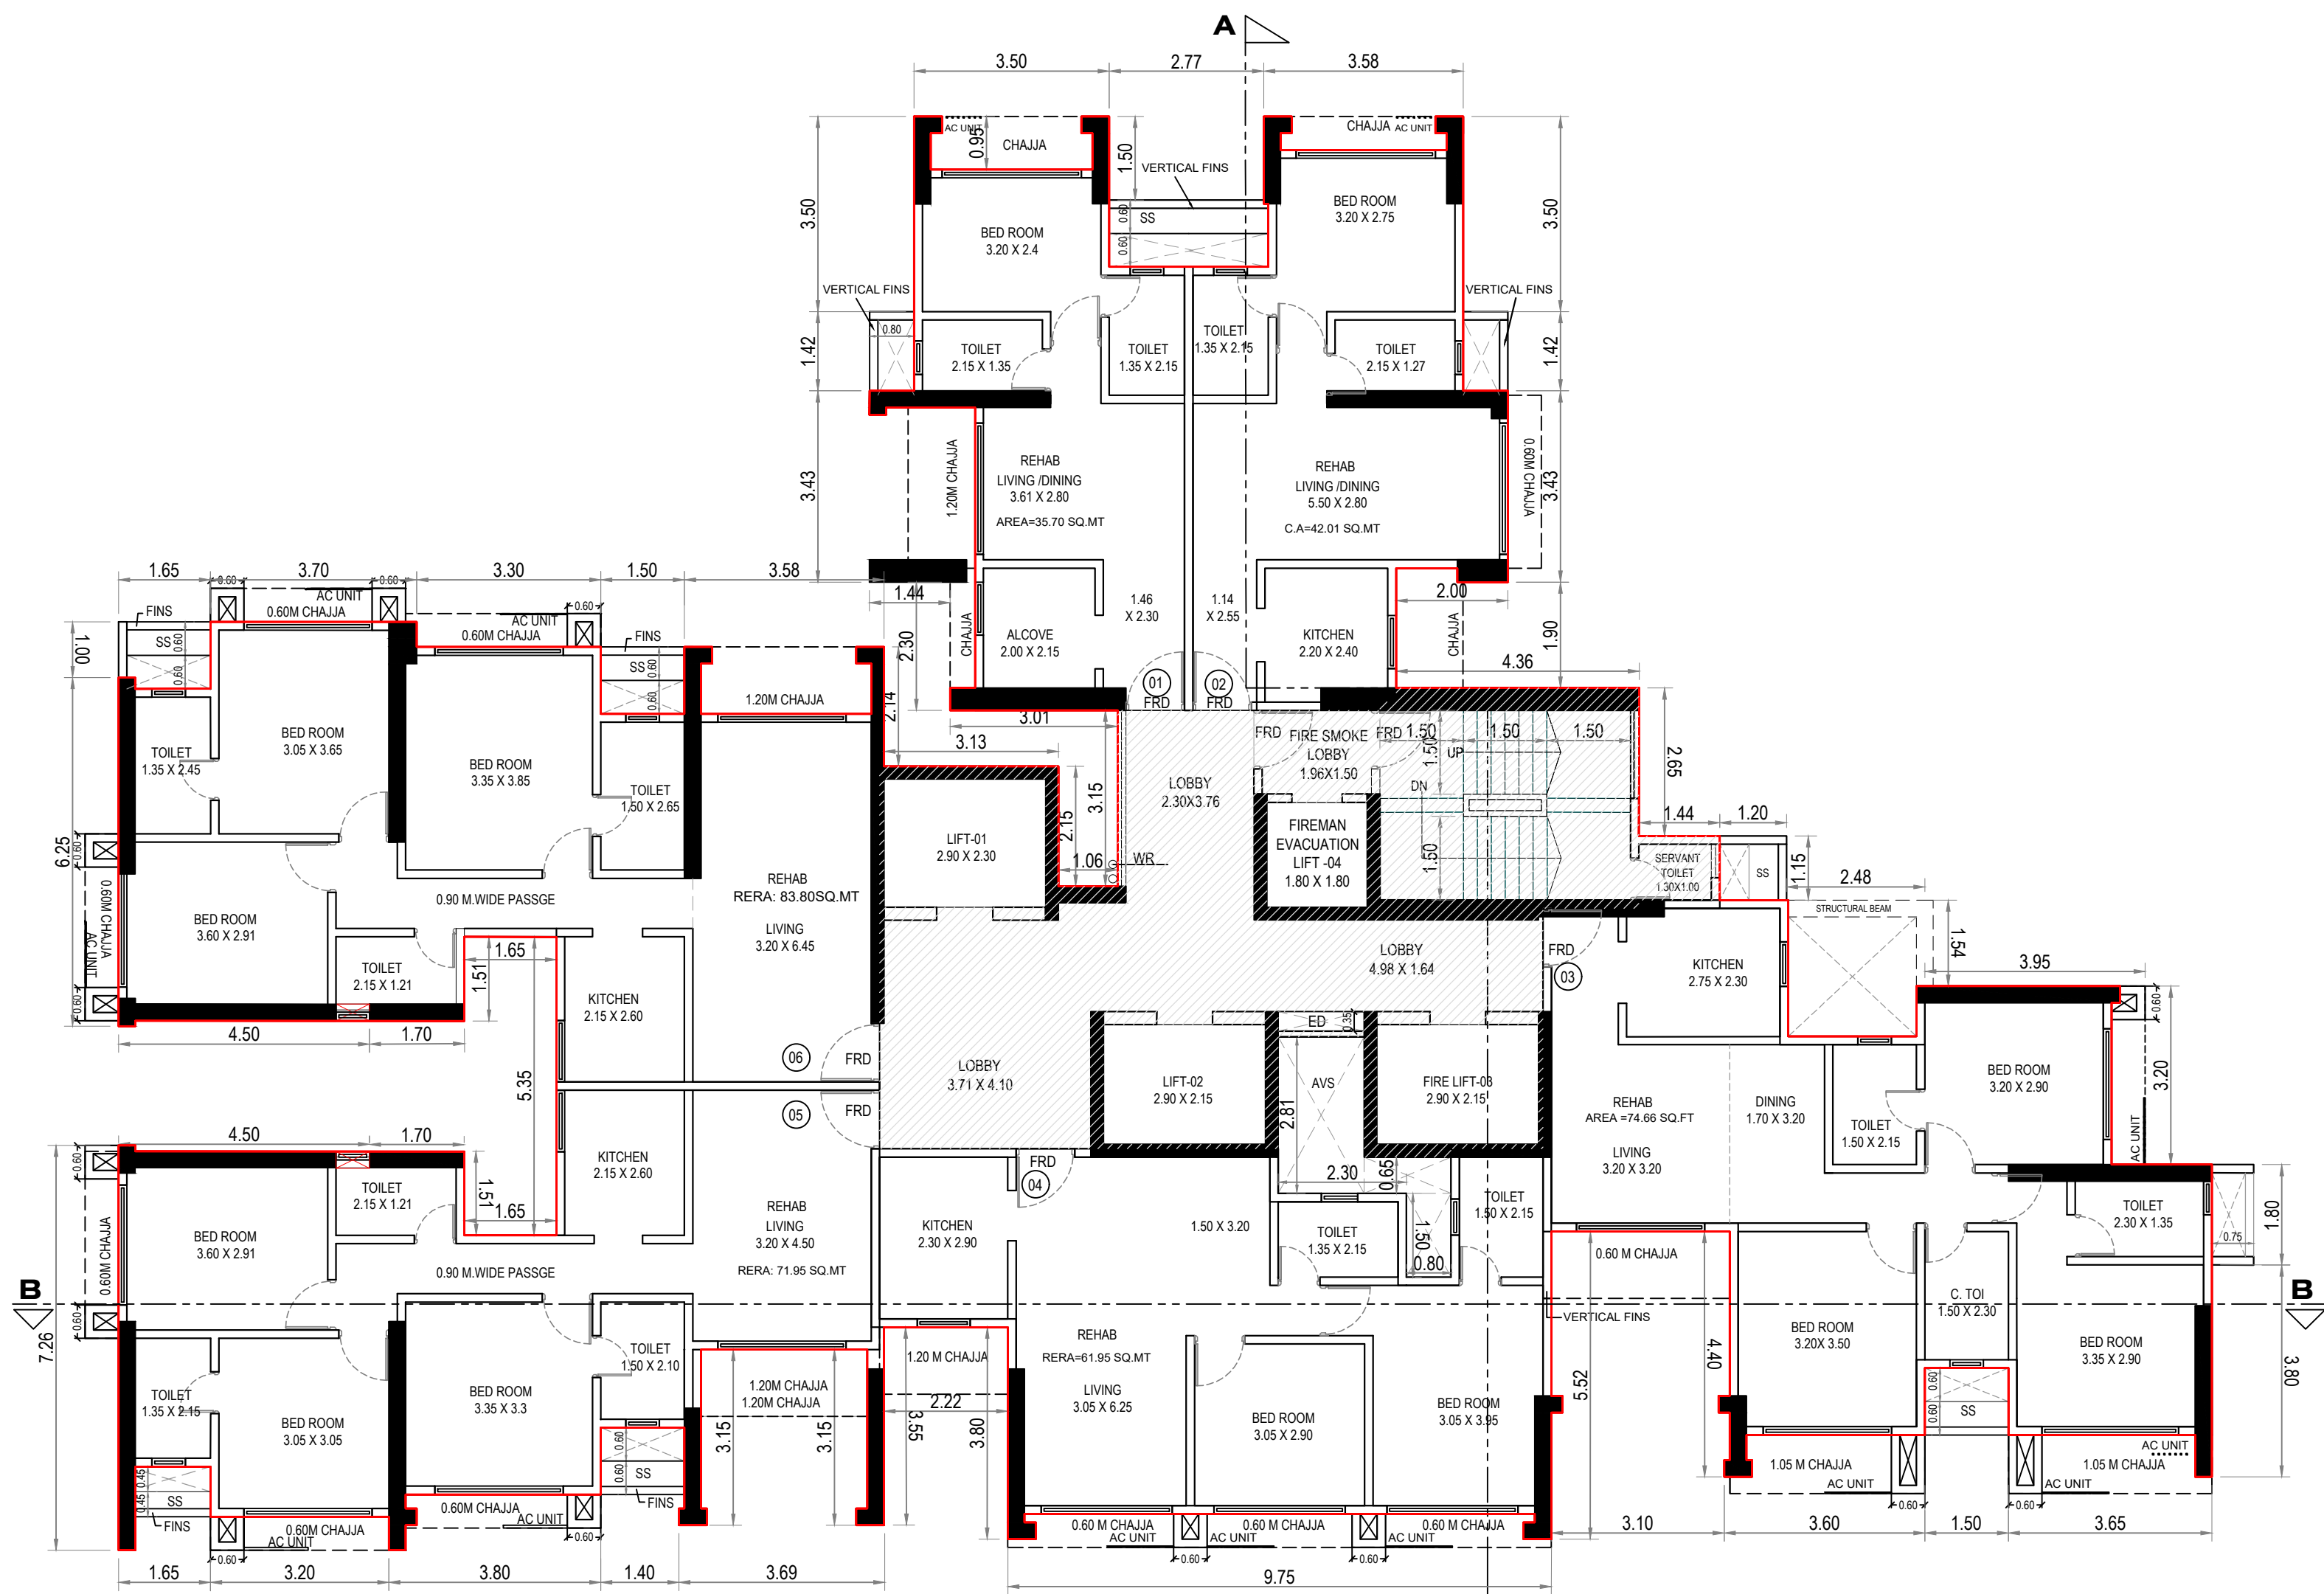

9TH FLOOR PLAN
SCALE 1:100

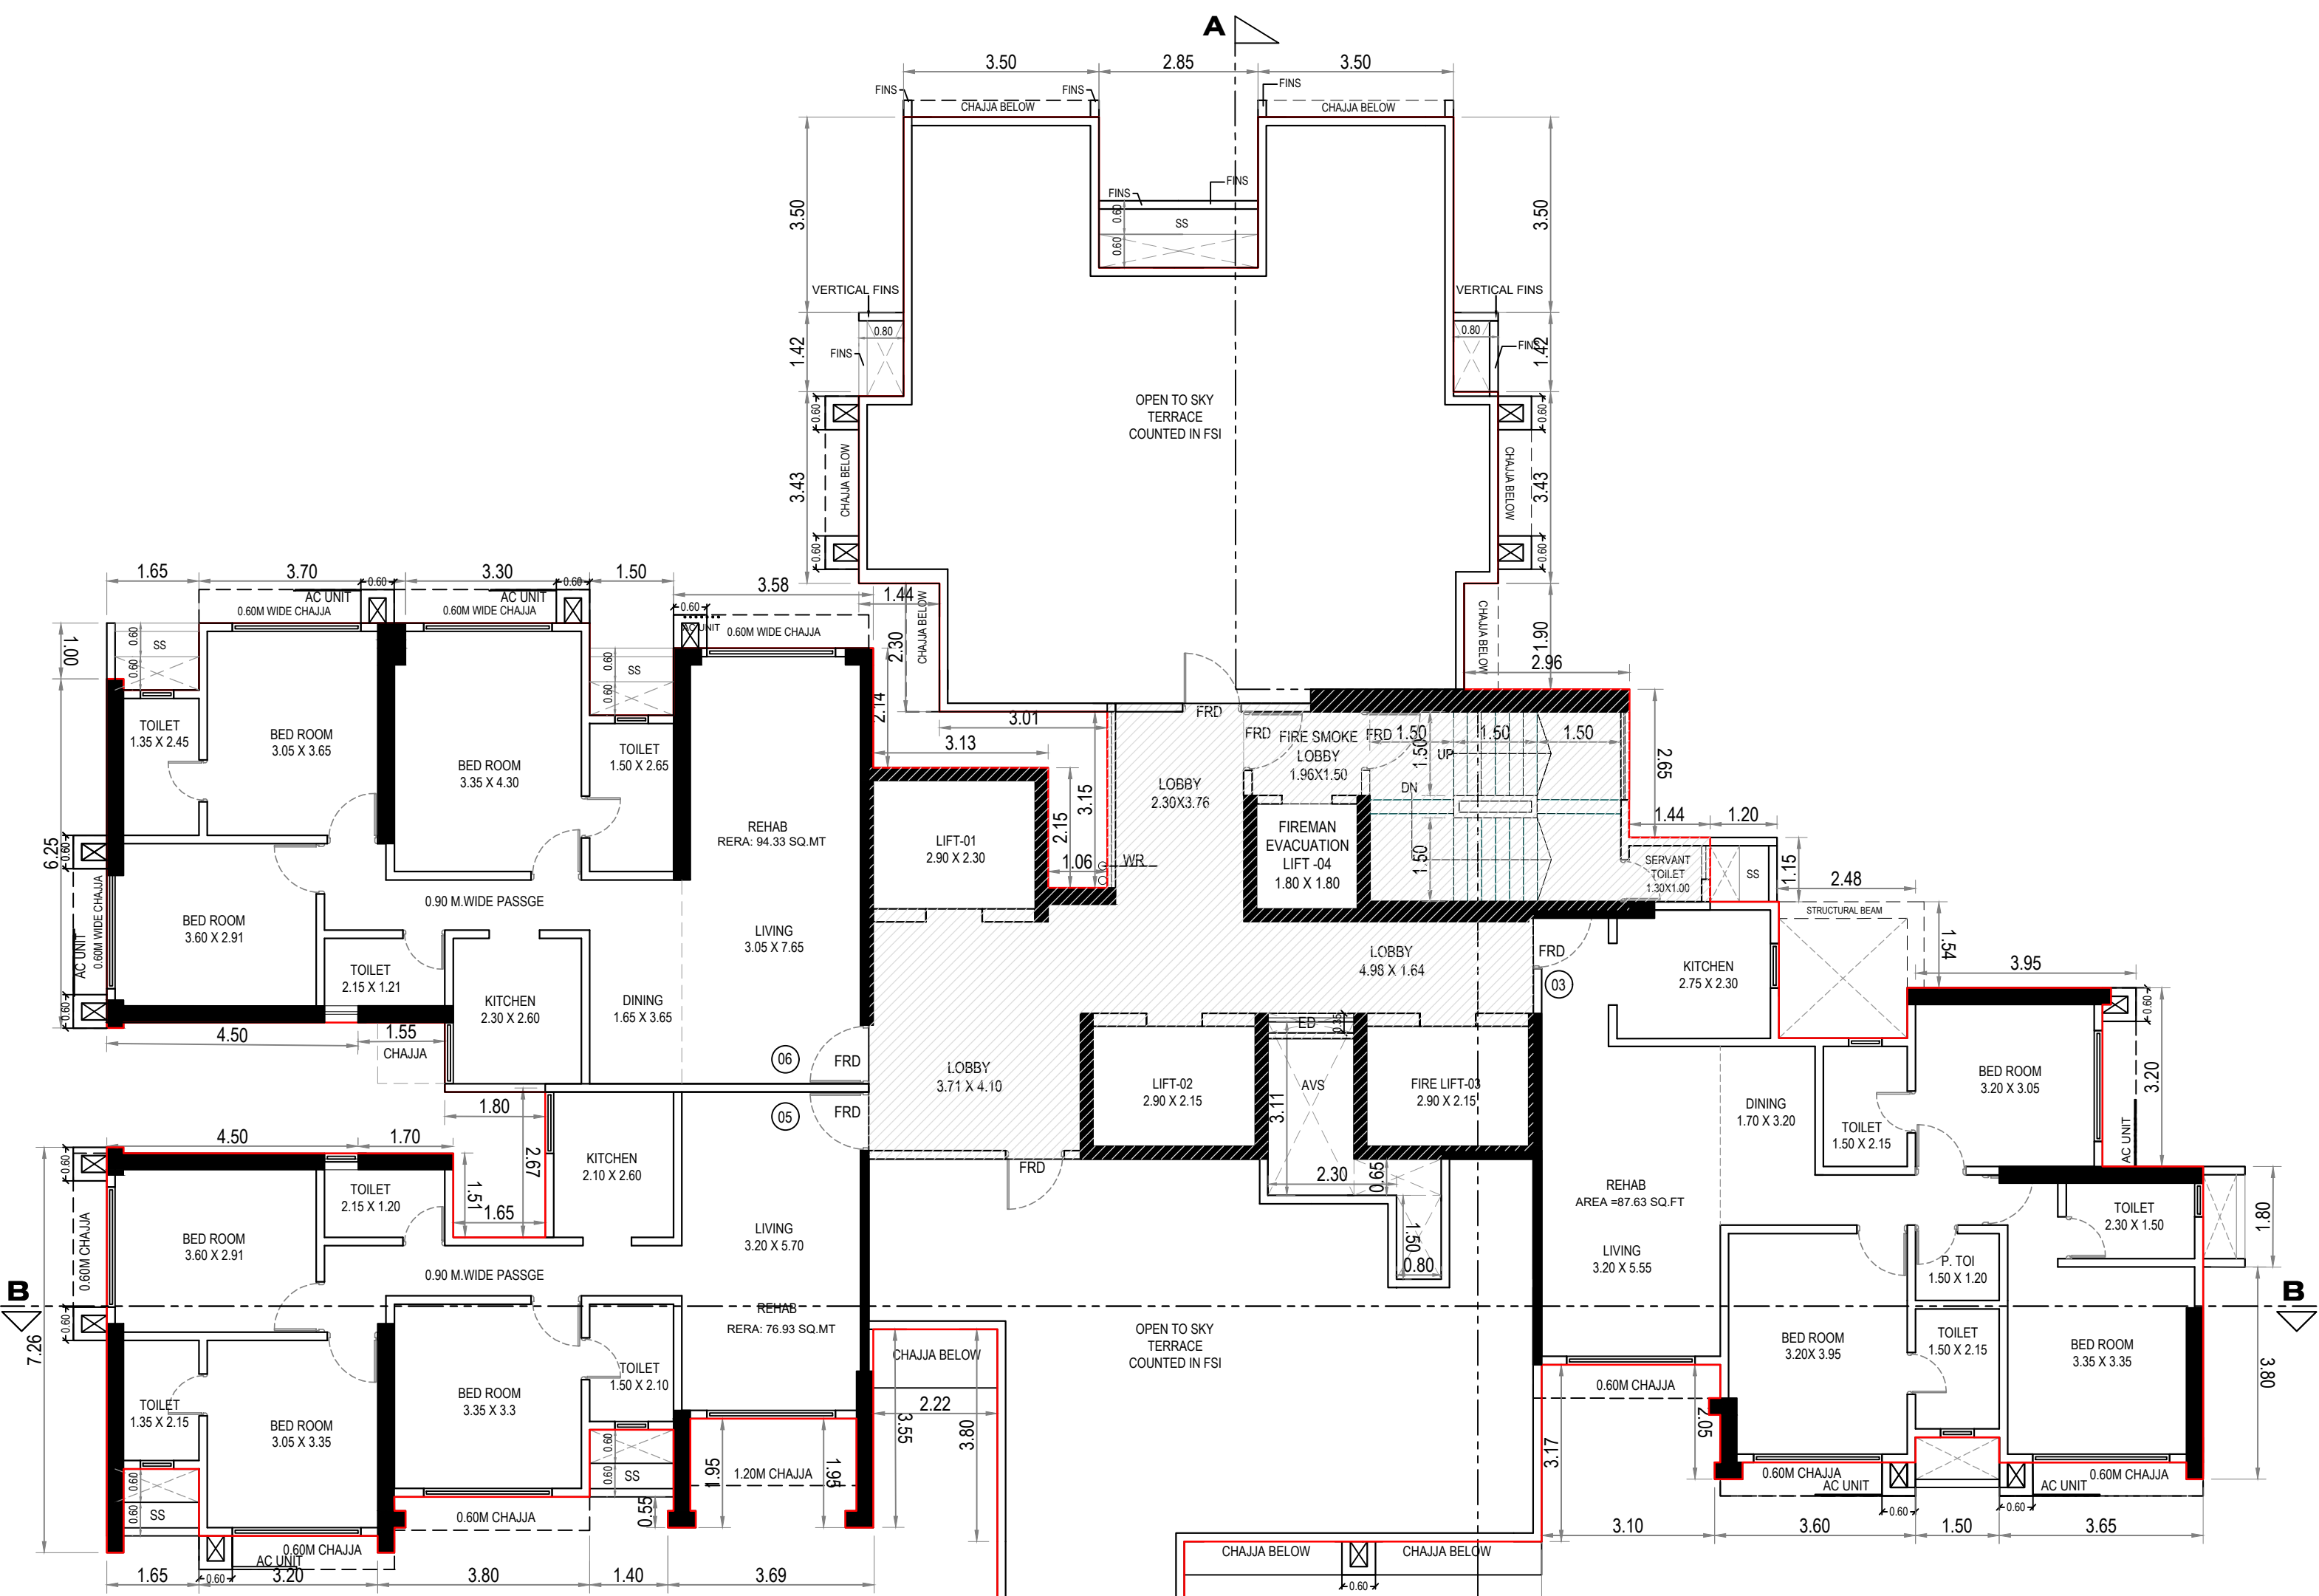

12TH FLOOR PLAN
SCALE 1:100

PROFORMA - B

CONTENTS OF SHEET
9TH FLOOR PLAN, 10TH FLOOR PLAN,
11TH FLOOR PLAN, 12TH FLOOR PLAN

DESCRIPTION OF PROPOSAL & PROPERTY

PROPOSED REDEVELOPMENT OF EXISTING BUILDING ON PLOT
BEARING F.P. NO. 892, TPS IV OF MAHIM DIVISION, SHANKAR
CHANAKAR MARG, GOKHALE ROAD (SOUTH), DADAR WEST,
MUMBAI- 400 028. IN G NORTH WARD.

PLANS FOR IOD

AMIT JAGANNA TH MARATHE	SANDIPKUM AR ARVIND WAGH	Pankaj Shinde r Bhoir
S.E.B.P.(CITY)-X	A.E.B.P.(CITY)-VII	E.E.B.P.(CITY)-III

NAME OF APPLICANT

Deepak
Thanekar


M/S. VISHWAKUTIR CO-OP HSG SOC. LTD.

Digitally signed by Deepak
Thanekar
Date: 2025.11.04 11:49:13
+05'30'


NORTH LINE	JOB NO.	DATE	CHECKED	DRAWN BY
	2025	20.10.2025	SSJ	SSC
NAME, ADDRESS & SIGNATURE OF CONSULTING ARCHITECT				
NAME, ADDRESS & SIGNATURE OF ARCHITECT				

KANHERE ASSOCIATES LLP
UNIT NO.13 & 14, 2ND FLOOR, SHOPPING BUILDING,
DOSTI ACRES, WADALA EAST, MUMBAI 400 037.

BH
SATISH
JADHAV
LICENSE SURVEYOR
S.S.JADHAV
LIC NO. J/188/L/S

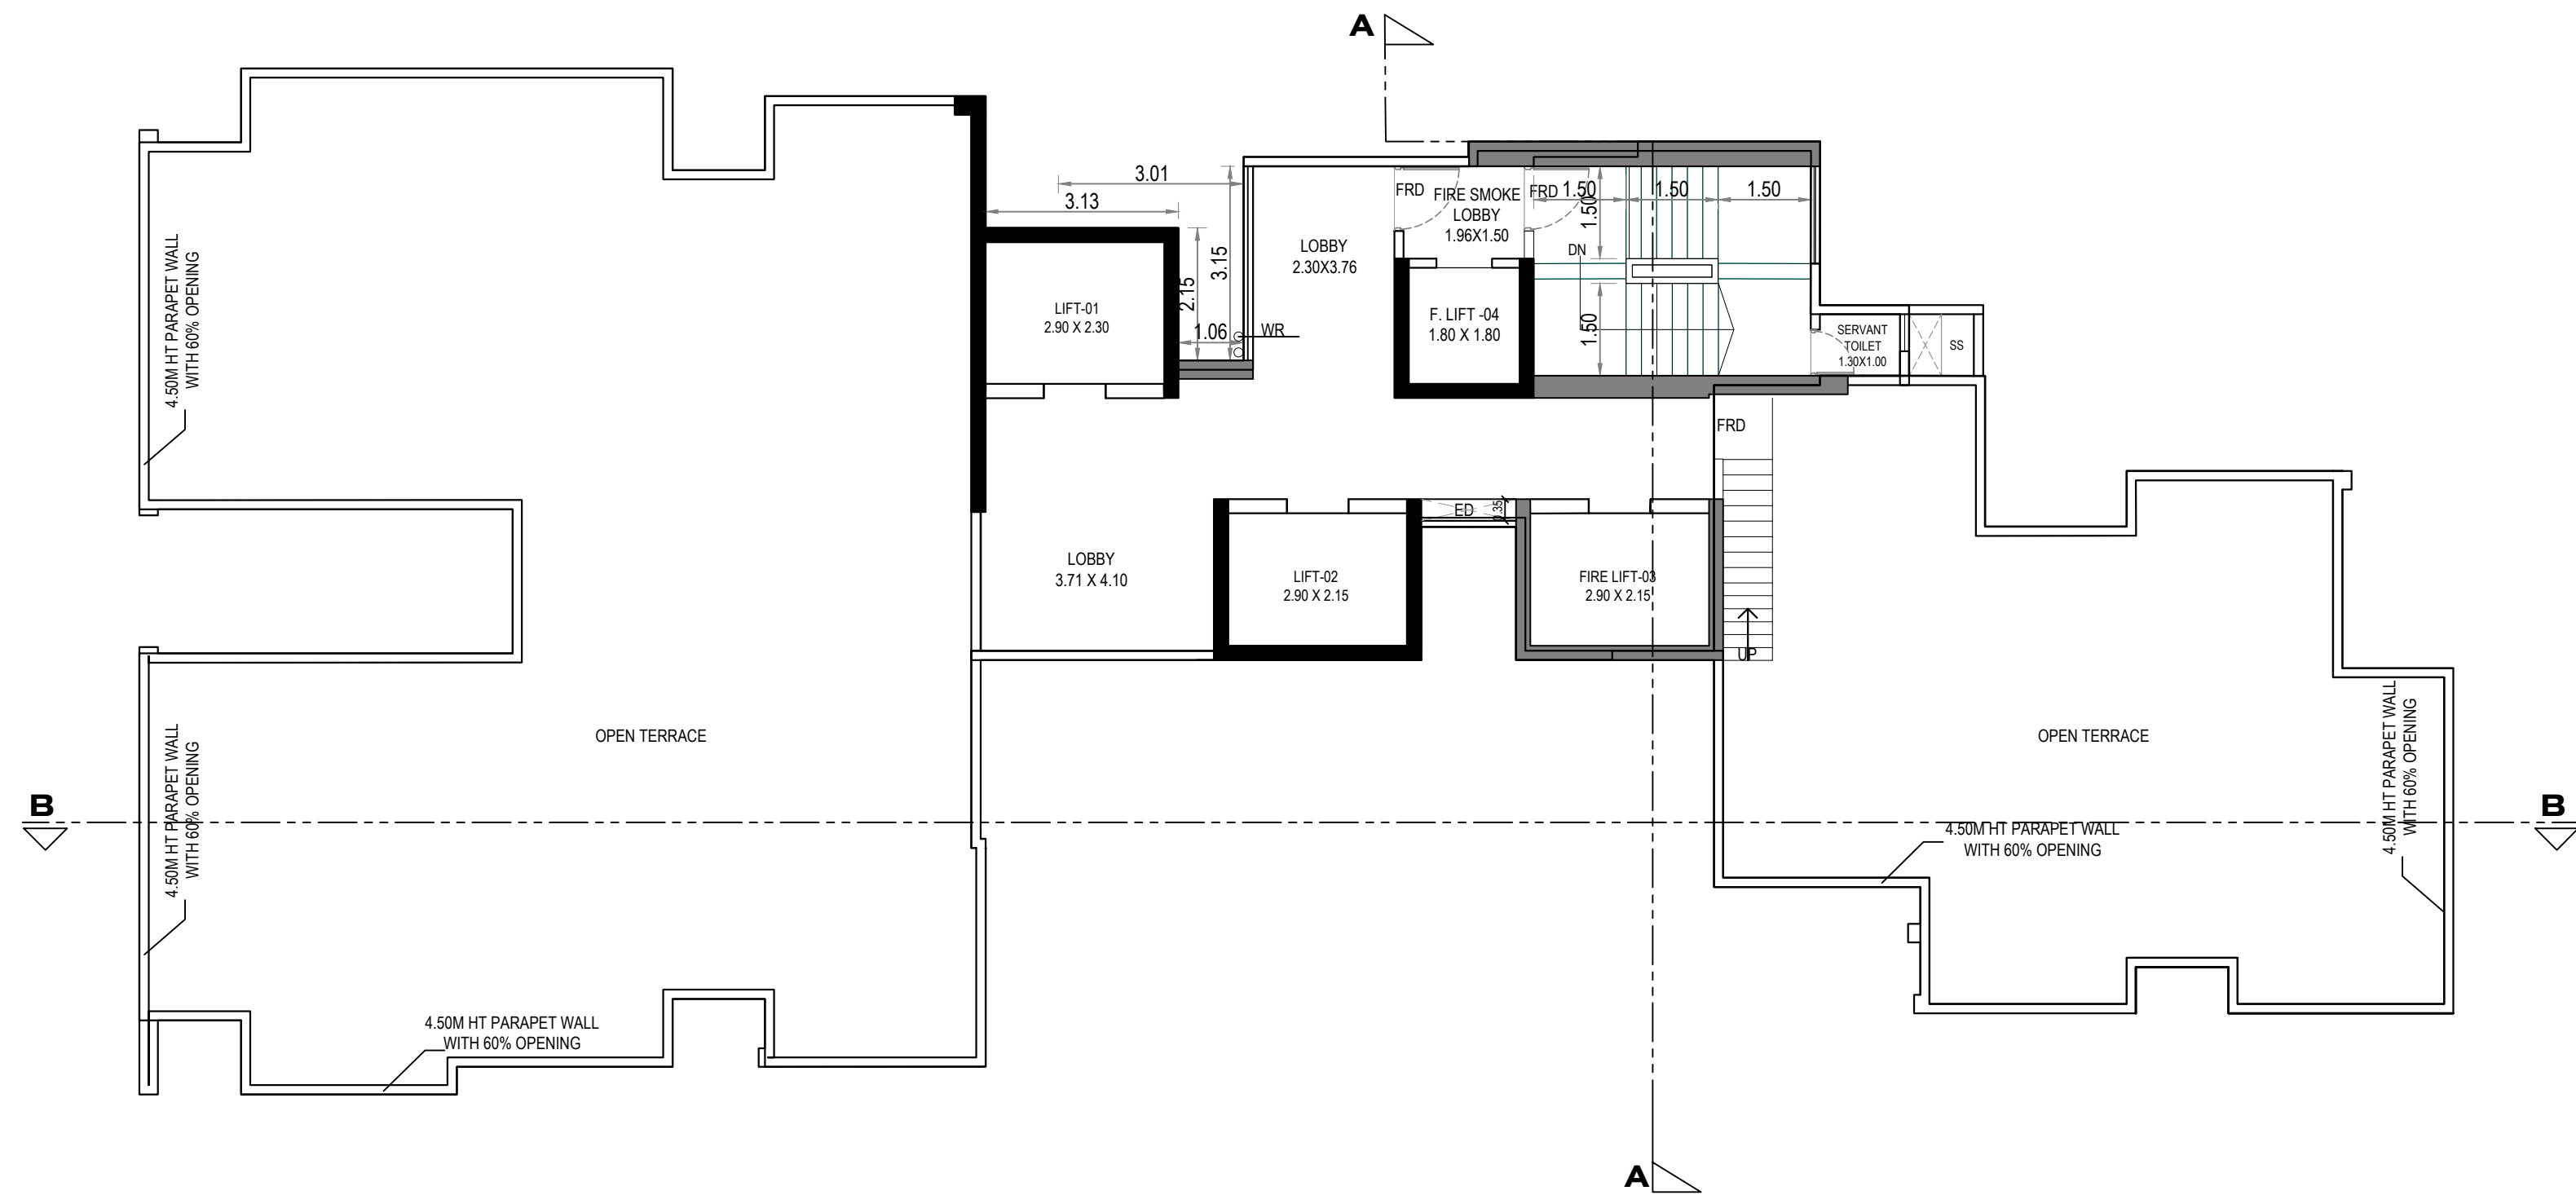


TERRACE FLOOR PLAN
SCALE 1:100

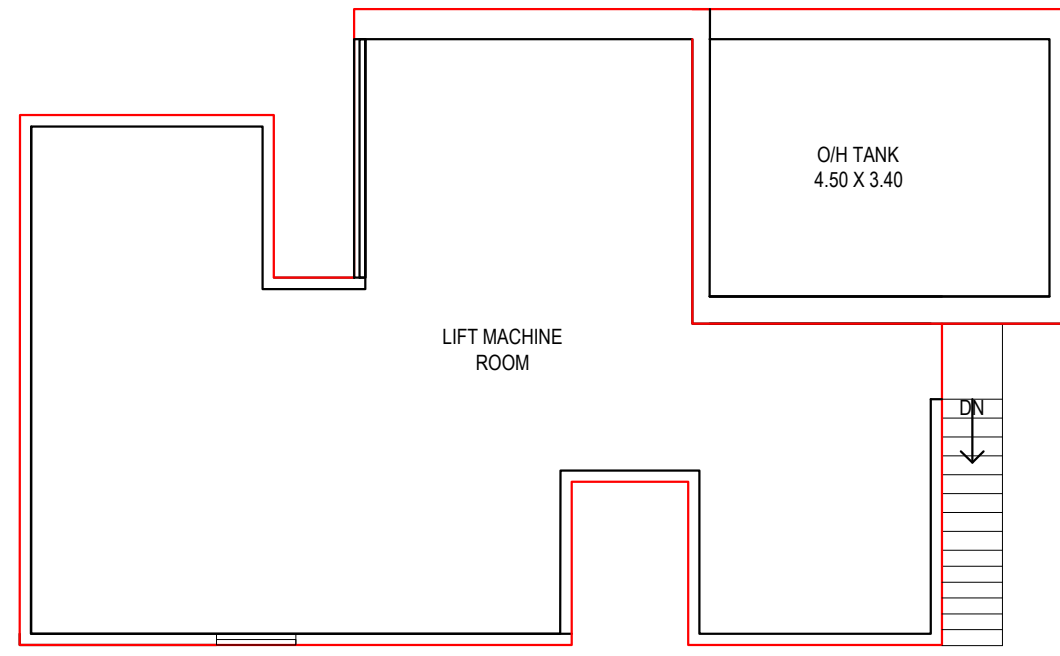


LMR LEVEL PLAN
SCALE 1:100


REFUGE AREA CALCULATION	
15TH FLOOR	200.55
16TH FLOOR	296.95
TOTAL AREA	497.50
4% REQUIRED	19.90
4.25% PERMISSIBLE	21.14
PROPOSED REFUGE	96.40
EXCESS REFUGE	75.26

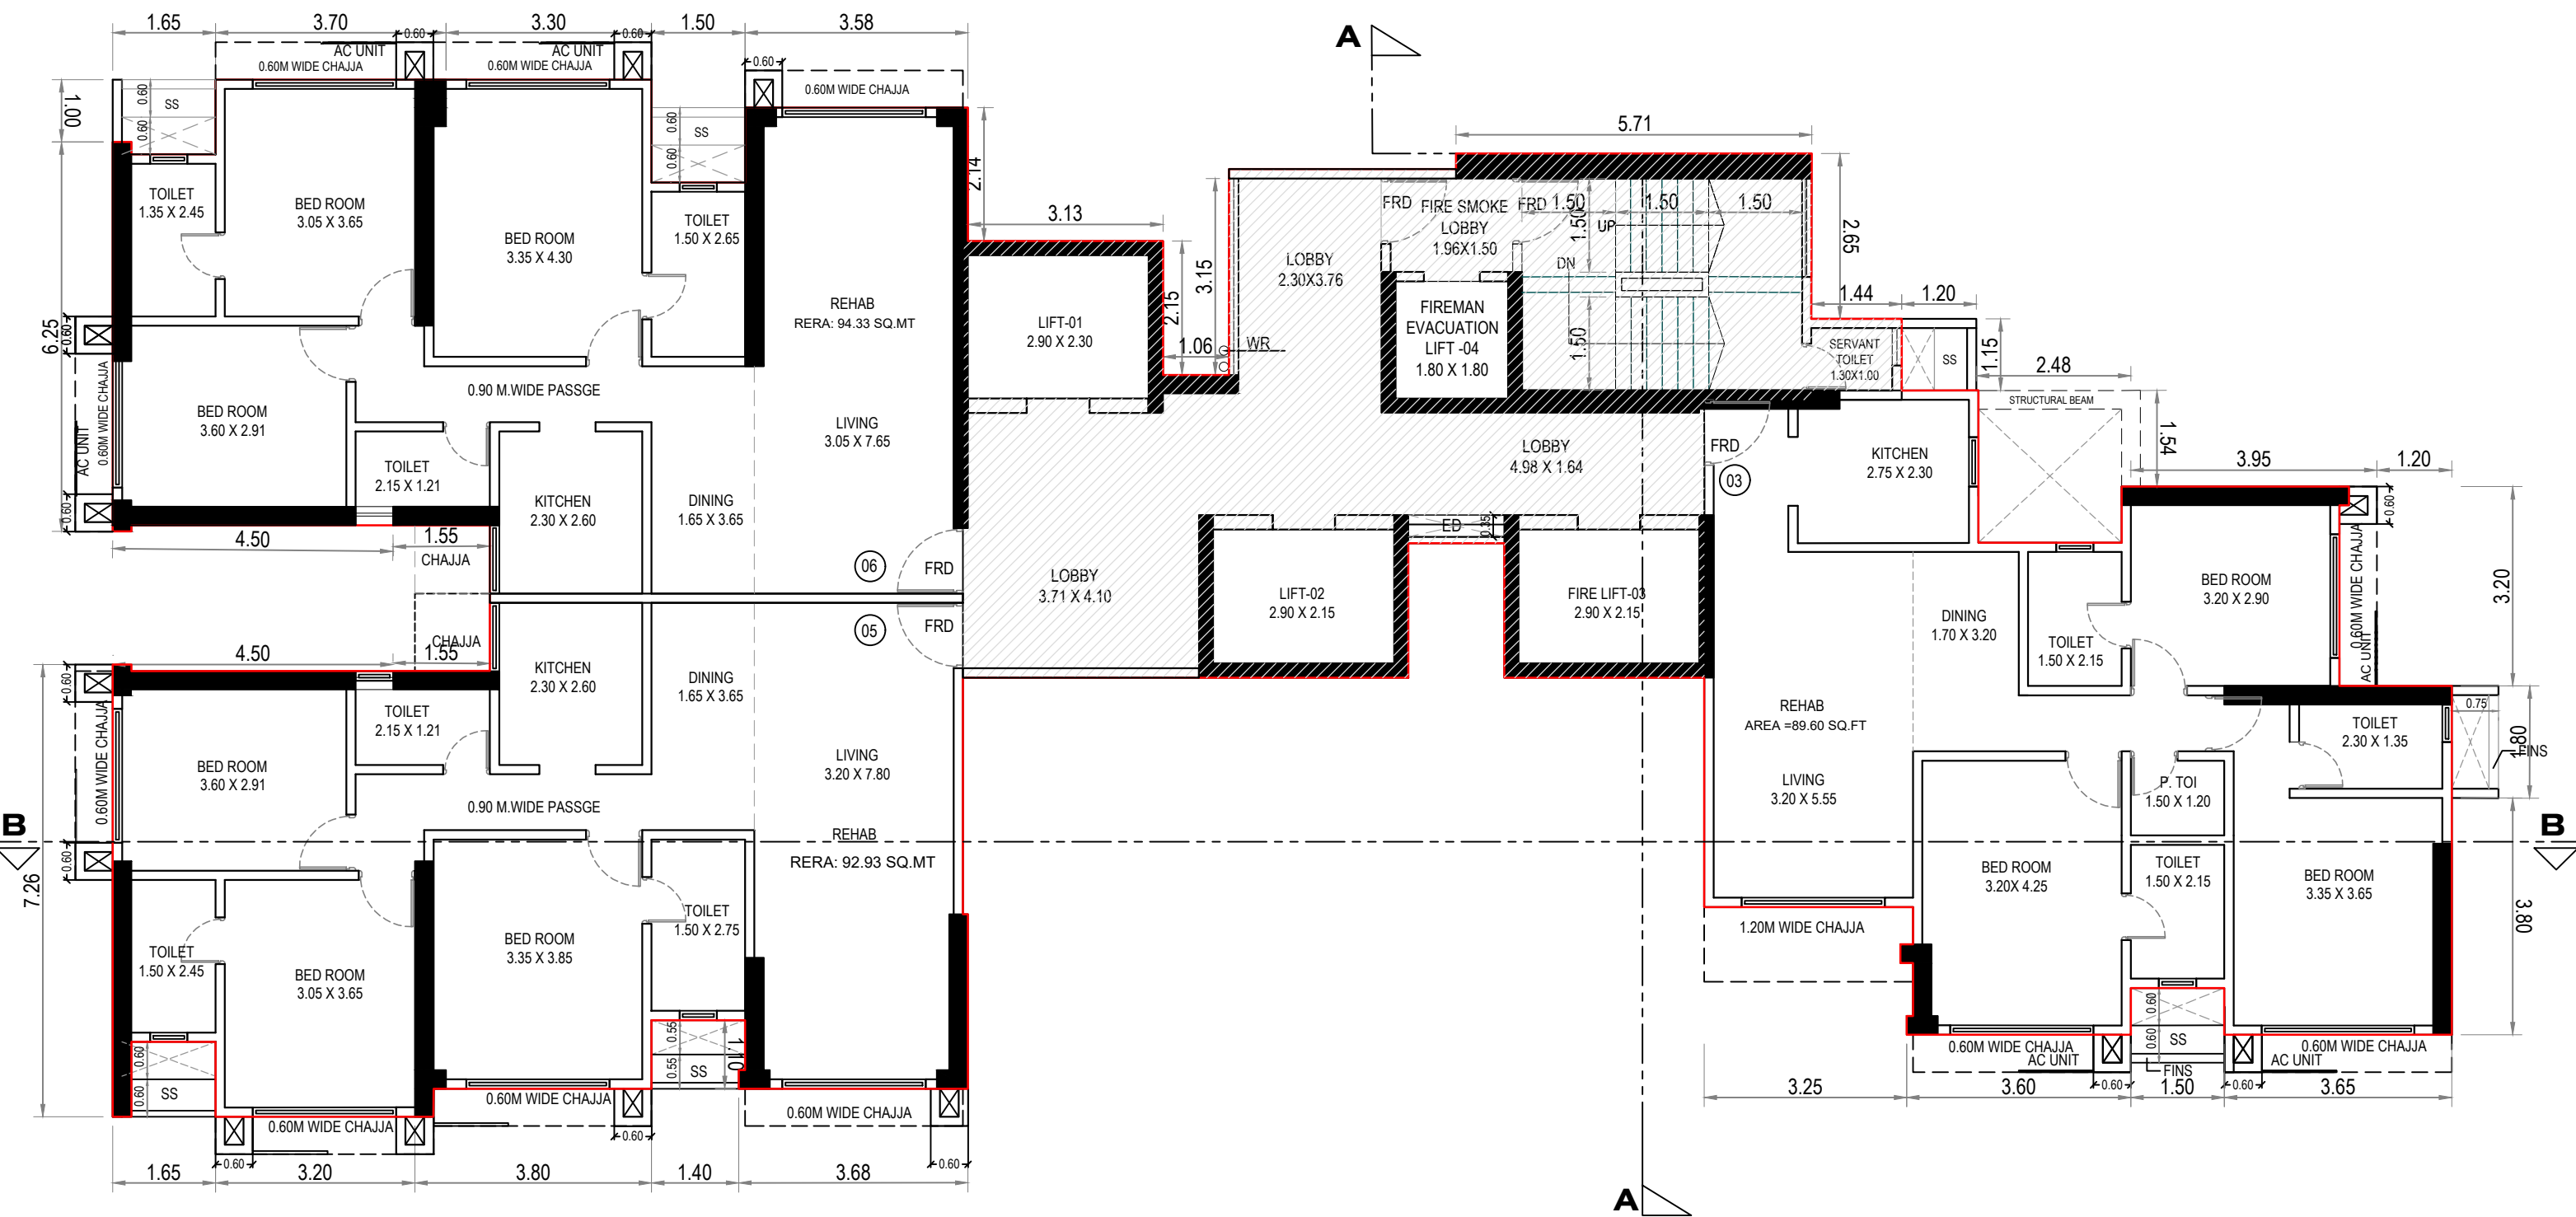


14TH FLOOR PLAN
SCALE 1:100

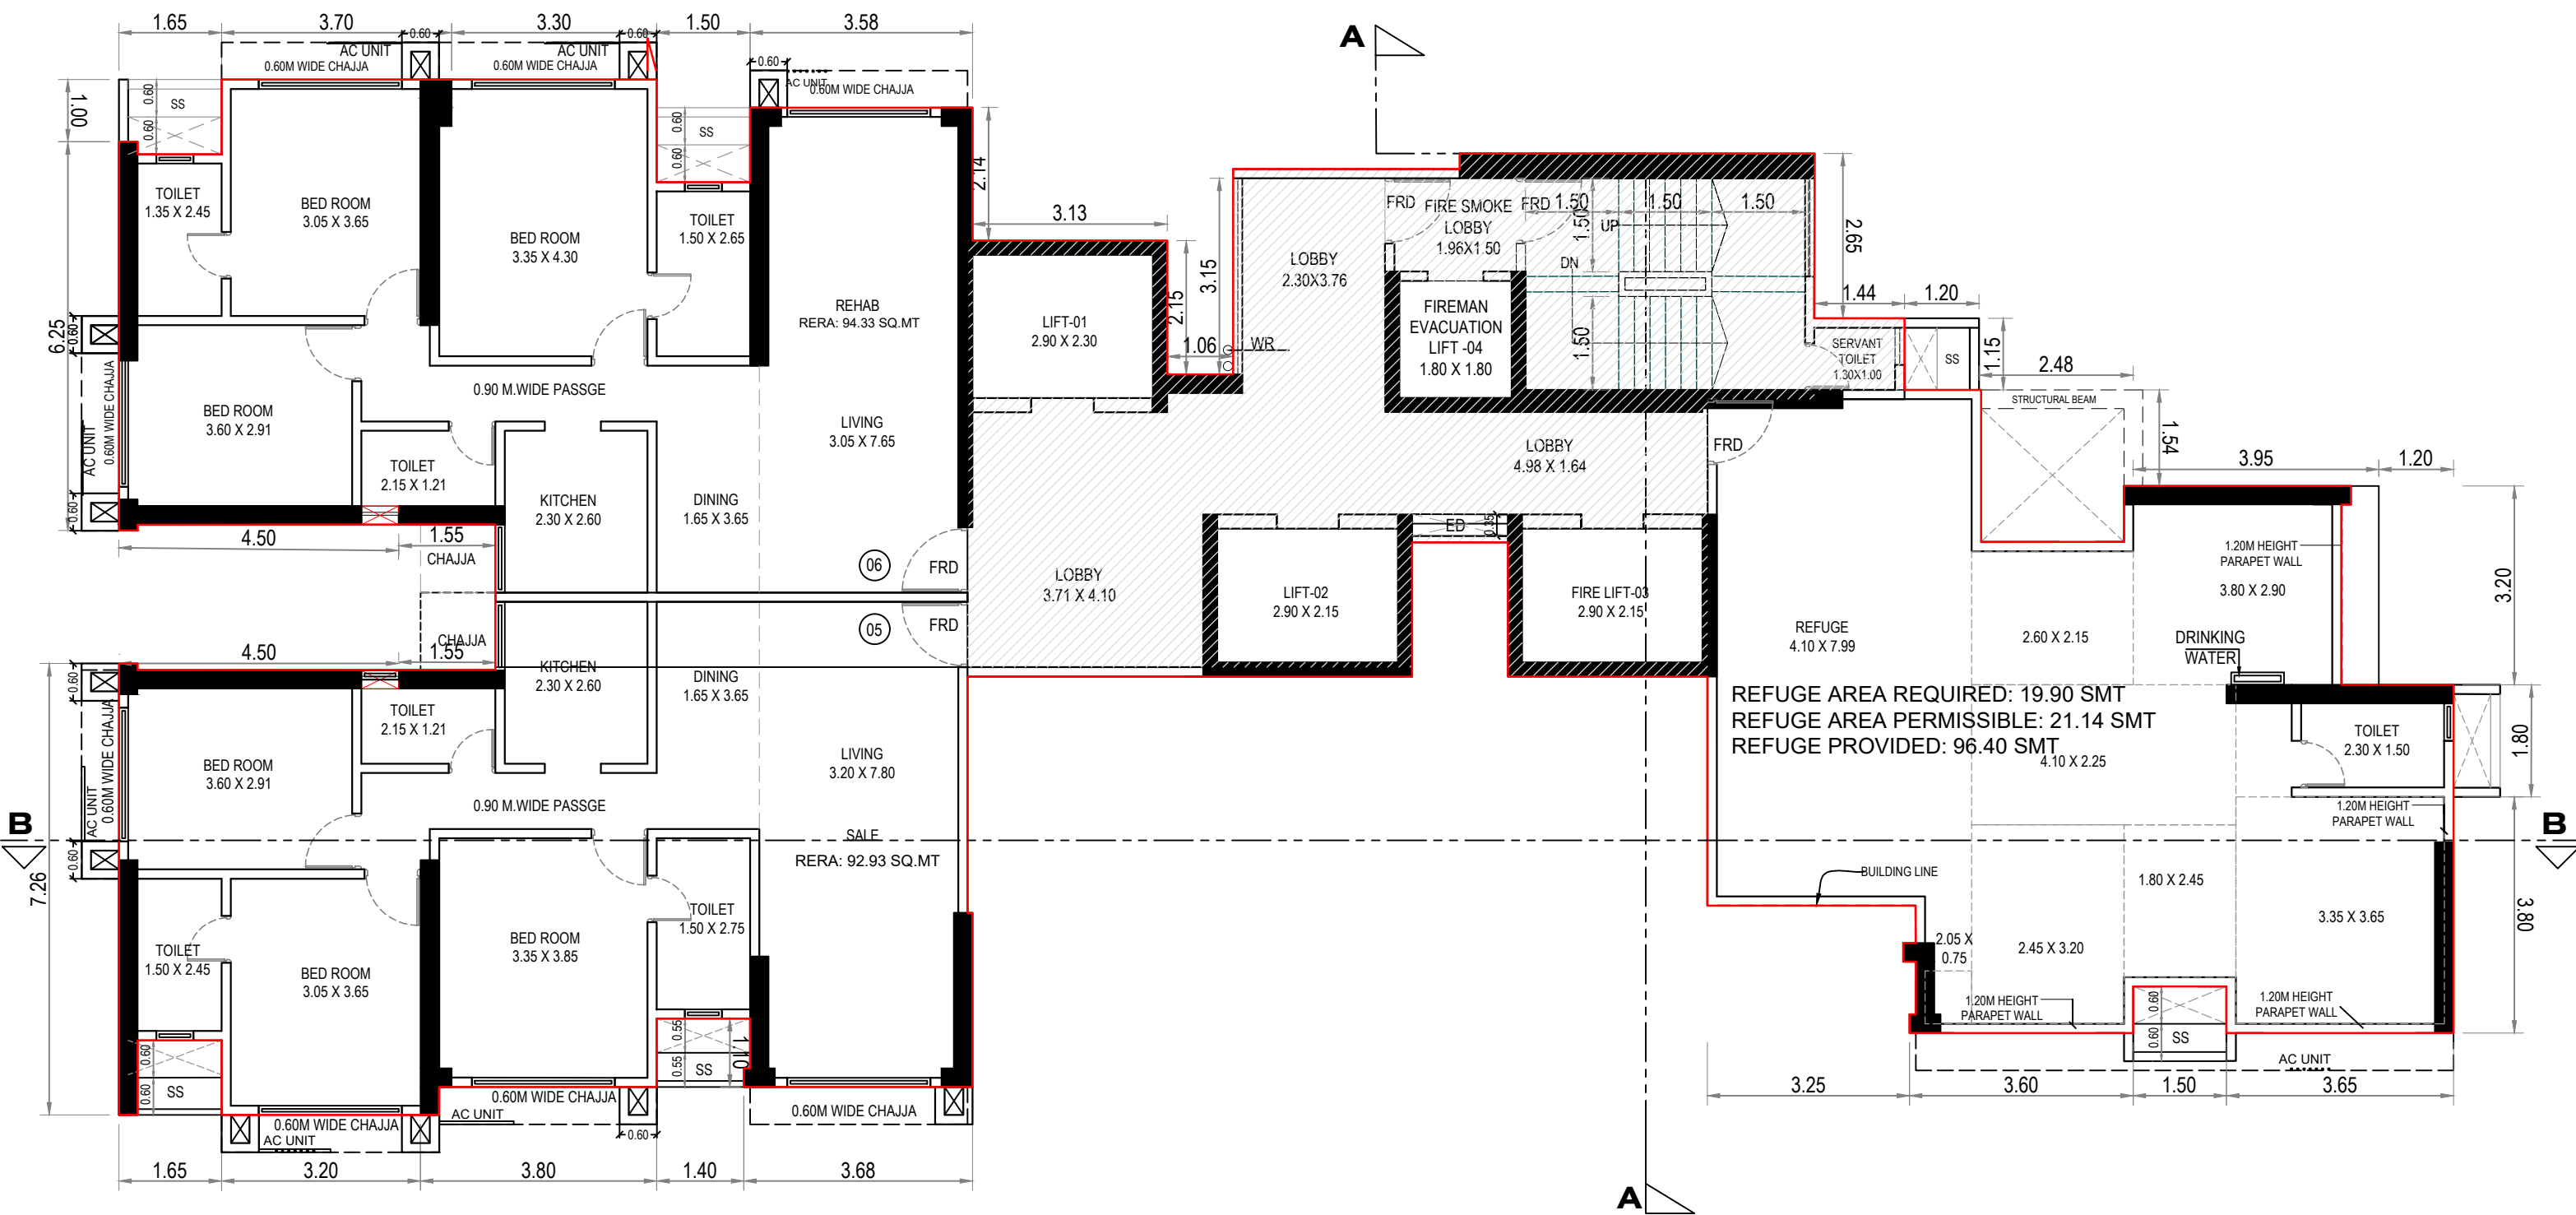

15TH FLOOR PLAN
SCALE 1:100

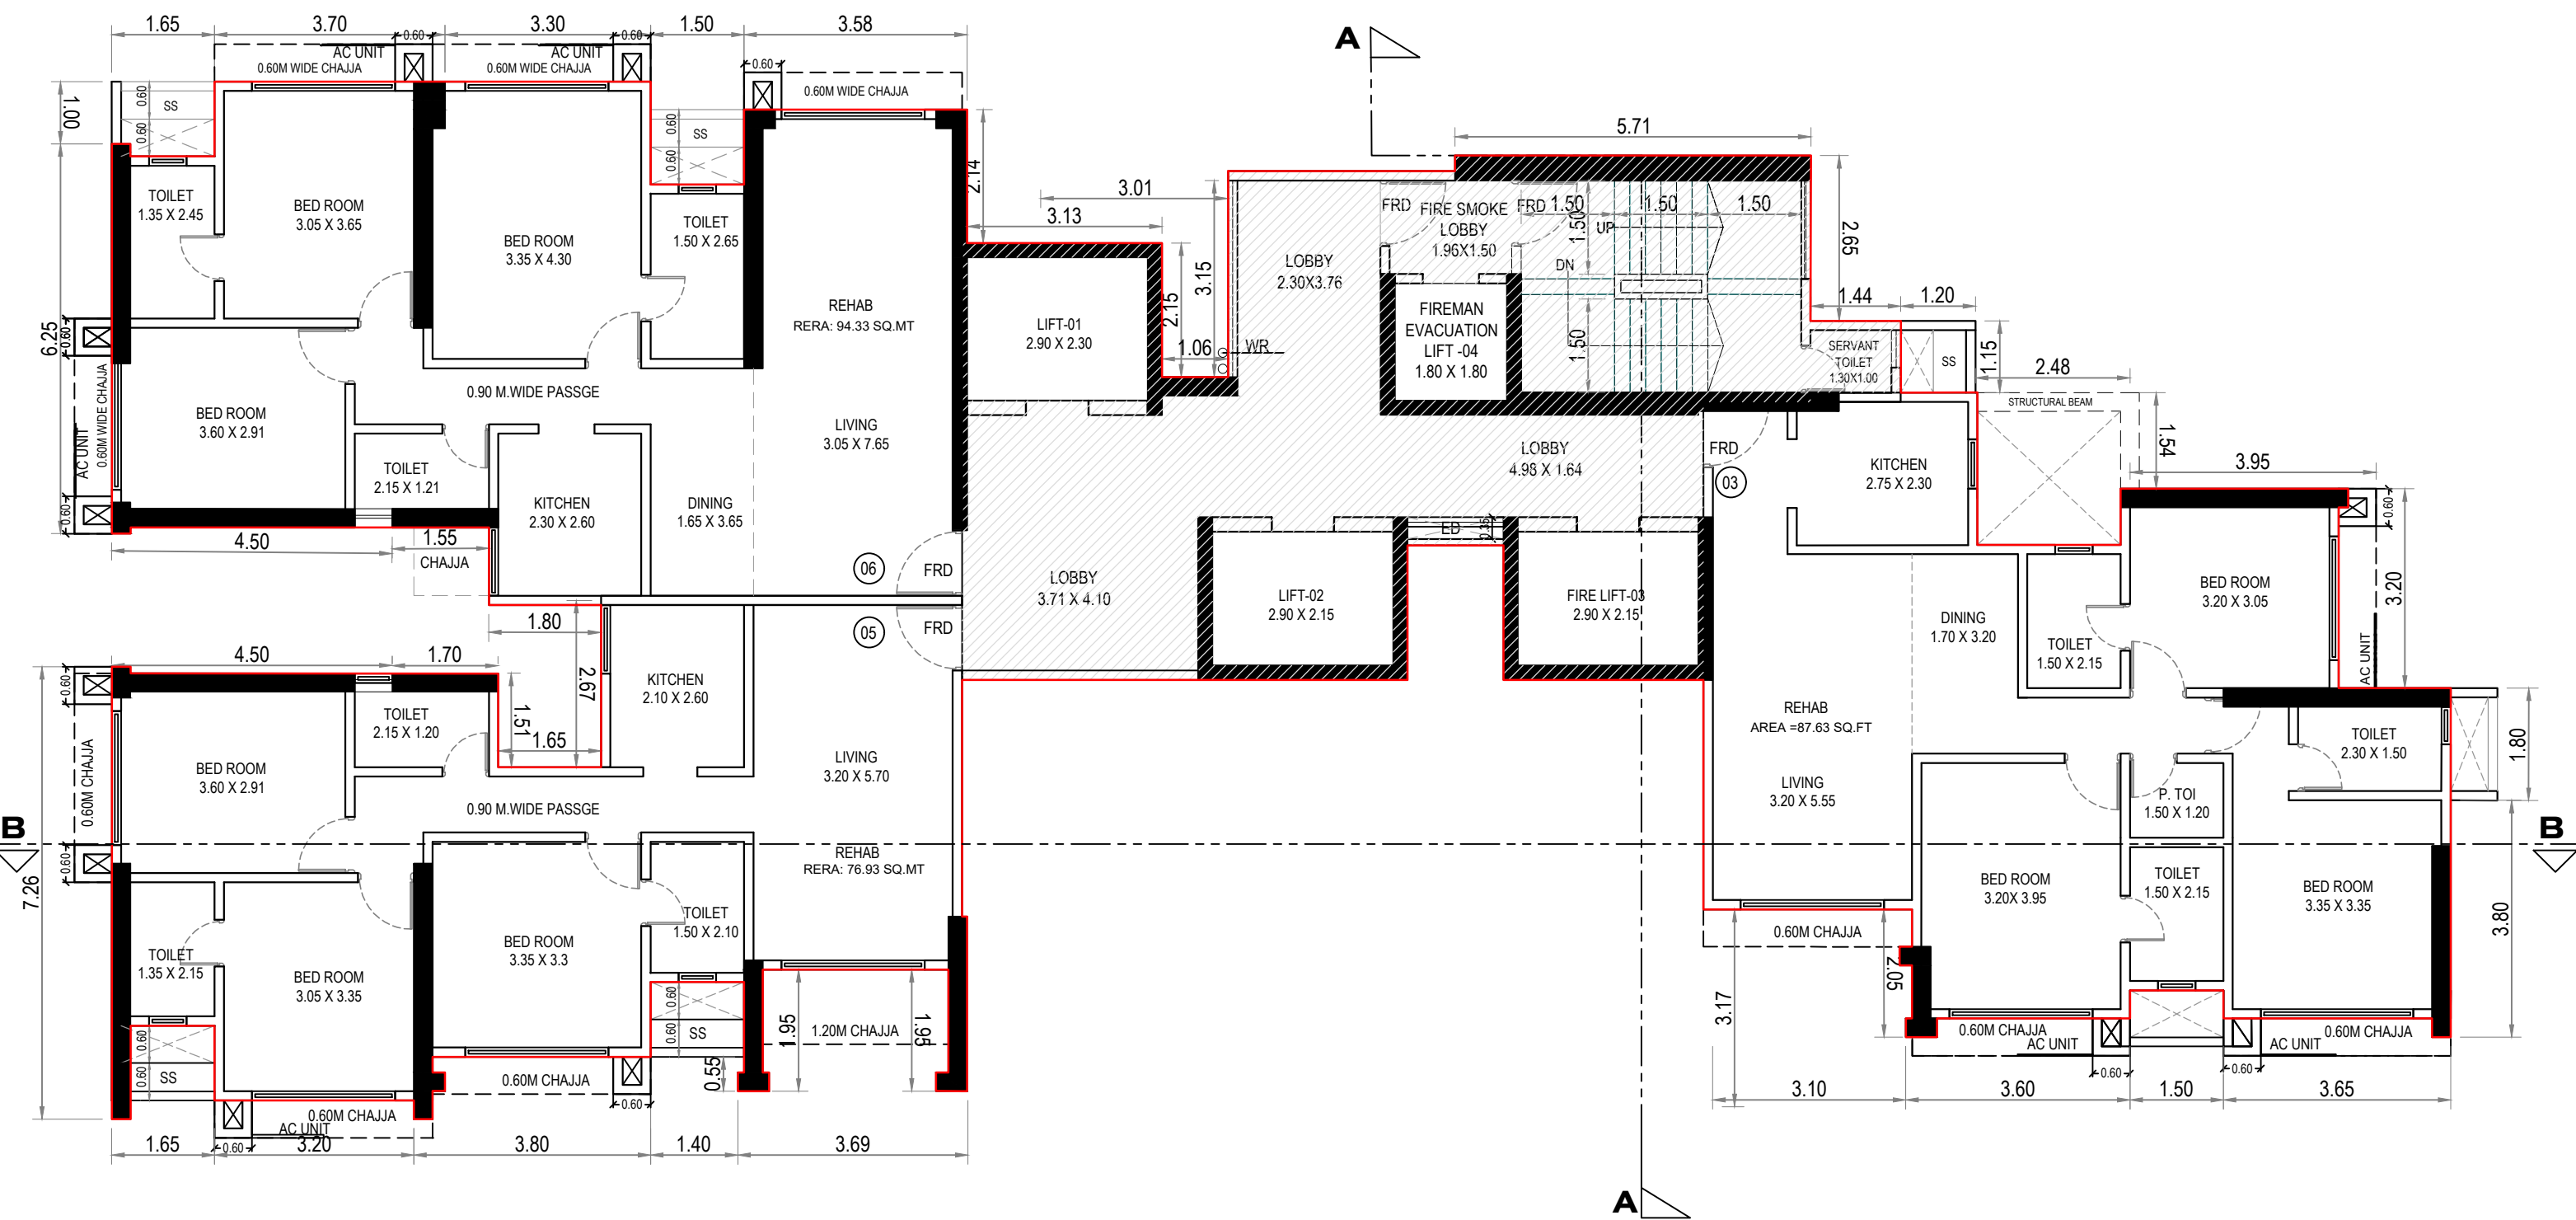

13TH FLOOR PLAN
SCALE 1:100

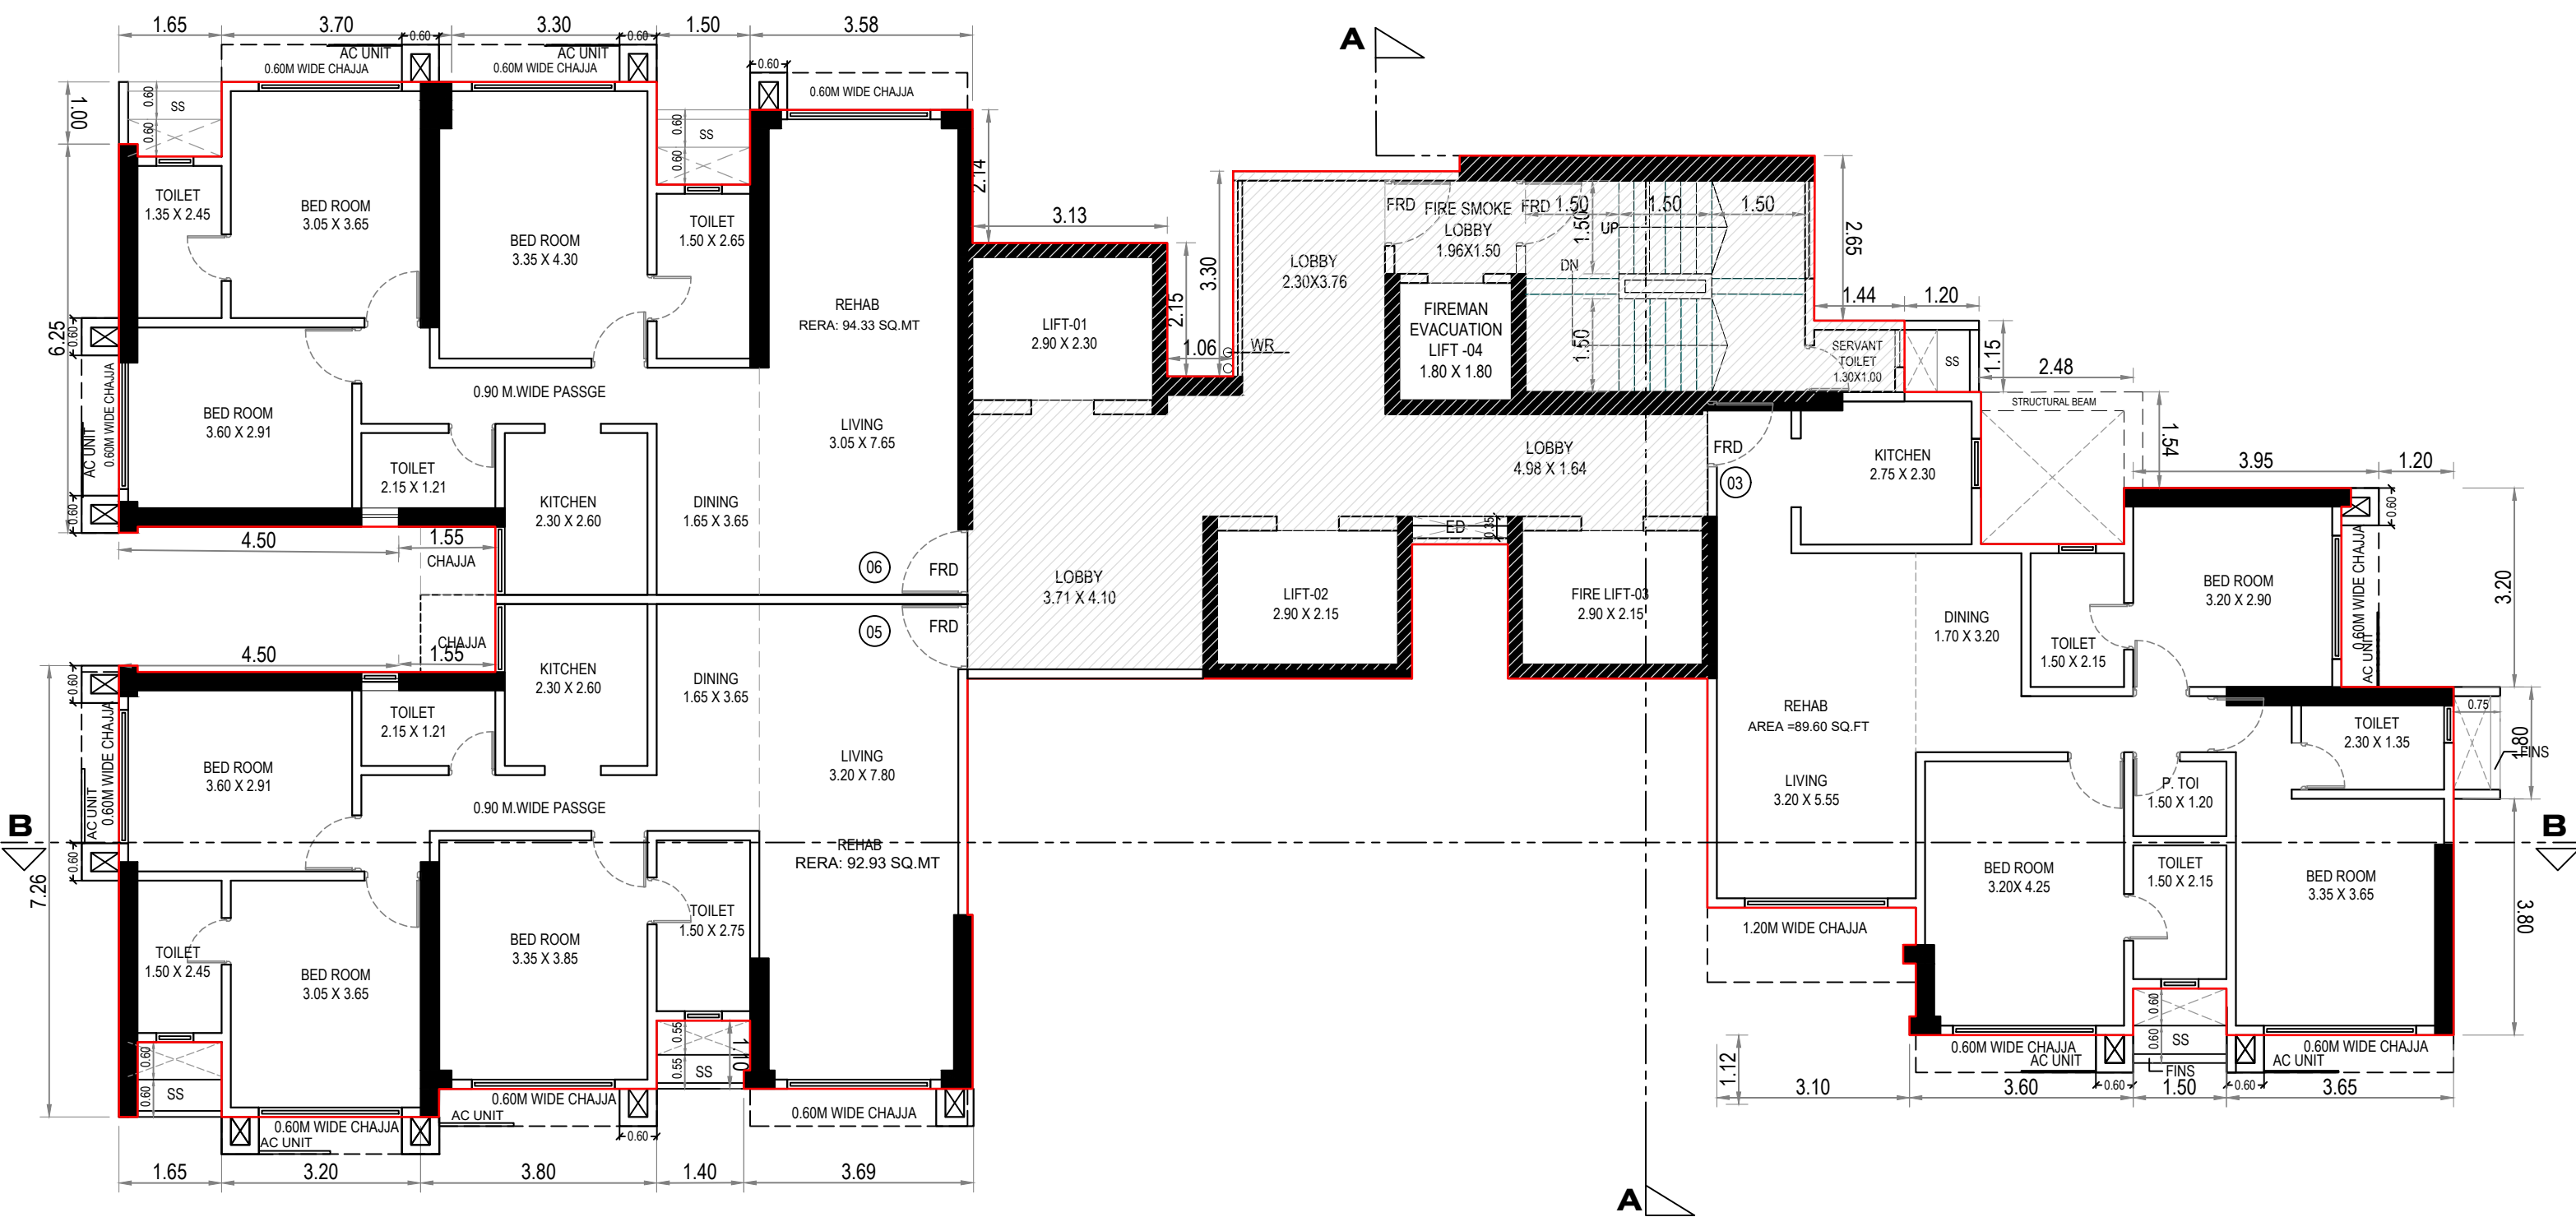

16TH FLOOR PLAN
SCALE 1:100

PROFORMA - B

CONTENTS OF SHEET

13TH FLOOR PLAN, 14TH FLOOR PLAN,
15TH FLOOR PLAN, 16TH FLOOR PLAN

DESCRIPTION OF PROPOSAL & PROPERTY

PROPOSED REDEVELOPMENT OF EXISTING BUILDING ON PLOT
BEARING F.P. NO. 892, TPS IV OF MAHIM DIVISION, SHANKAR
GHANEKAR MARG, GOKHALE ROAD (SOUTH), DADAR WEST,
MUMBAI- 400 028. IN G NORTH WARD.

PLANS FOR IOD

AMIT
JAGANNA
TH
MARATHE

S.E.B.P.(CITY)-X

NAME OF APPLICANT

Deepak
Thanekar
M/S. VISHWAKUTIR CO-OP HSG SOC. LTD.

Digitally signed by Deepak
Thanekar
Date: 2025.11.04 11:50:00
+05'30'

NORTH LINE

JOB NO.

DATE

CHECKED

DRAWN BY

NAME, ADDRESS & SIGNATURE OF CONSULTING ARCHITECT

NAME, ADDRESS & SIGNATURE OF ARCHITECT

SAURABH
BH
SATISH
JADHAV

LICENSE SURVEYOR

S.S.JADHAV

LIC NO. J/188/LS

UNIT NO. 13 & 14, 2ND FLOOR, SHOPPIKUN BUILDING,
DOSTI ACRES, WADALA EAST, MUMBAI 400 037.

CONTENTS OF SHEET

SECTION AA & BB

DESCRIPTION OF PROPOSAL & PROPERTY

PROPOSED REDEVELOPMENT OF EXISTING BUILDING ON PLOT BEARING F.P. NO. 892, T.P.S IV OF MAHIM DIVISION, SHANKAR GHANEKAR MARG, GOKHALE ROAD (SOUTH), DADAR WEST, MUMBAI- 400 028.IN G NORTH WARD.

PLANS FOR IOD

AMIT JAGANNATH MARATHE	SANDIPKUMAR ARVIND WAGH	Pankaj Shridhar Bhair
S.E.B.P.(CITY)-X	A.E.B.P.(CITY)-VII	E.E.B.P.(CITY)-III

NAME OF APPLICANT

Deepak Thanekar Digitally signed by Deepak Thanekar
Date: 2025.11.04 11:50:45 +05'30'

M/S. VISHWAKUTIR CO-OP HSG SOC. LTD.


NORTH LINE	JOB NO.	DATE	CHECKED	DRAWN BY
	2025	20.10.2025	SSJ	SSC

NAME, ADDRESS & SIGNATURE OF CONSULTING ARCHITECT


NAME, ADDRESS & SIGNATURE OF ARCHITECT




SAURABH SATISH JADHAV
LICENSE SURVEYOR
S.S.JADHAV
LIC NO.J/188/LS

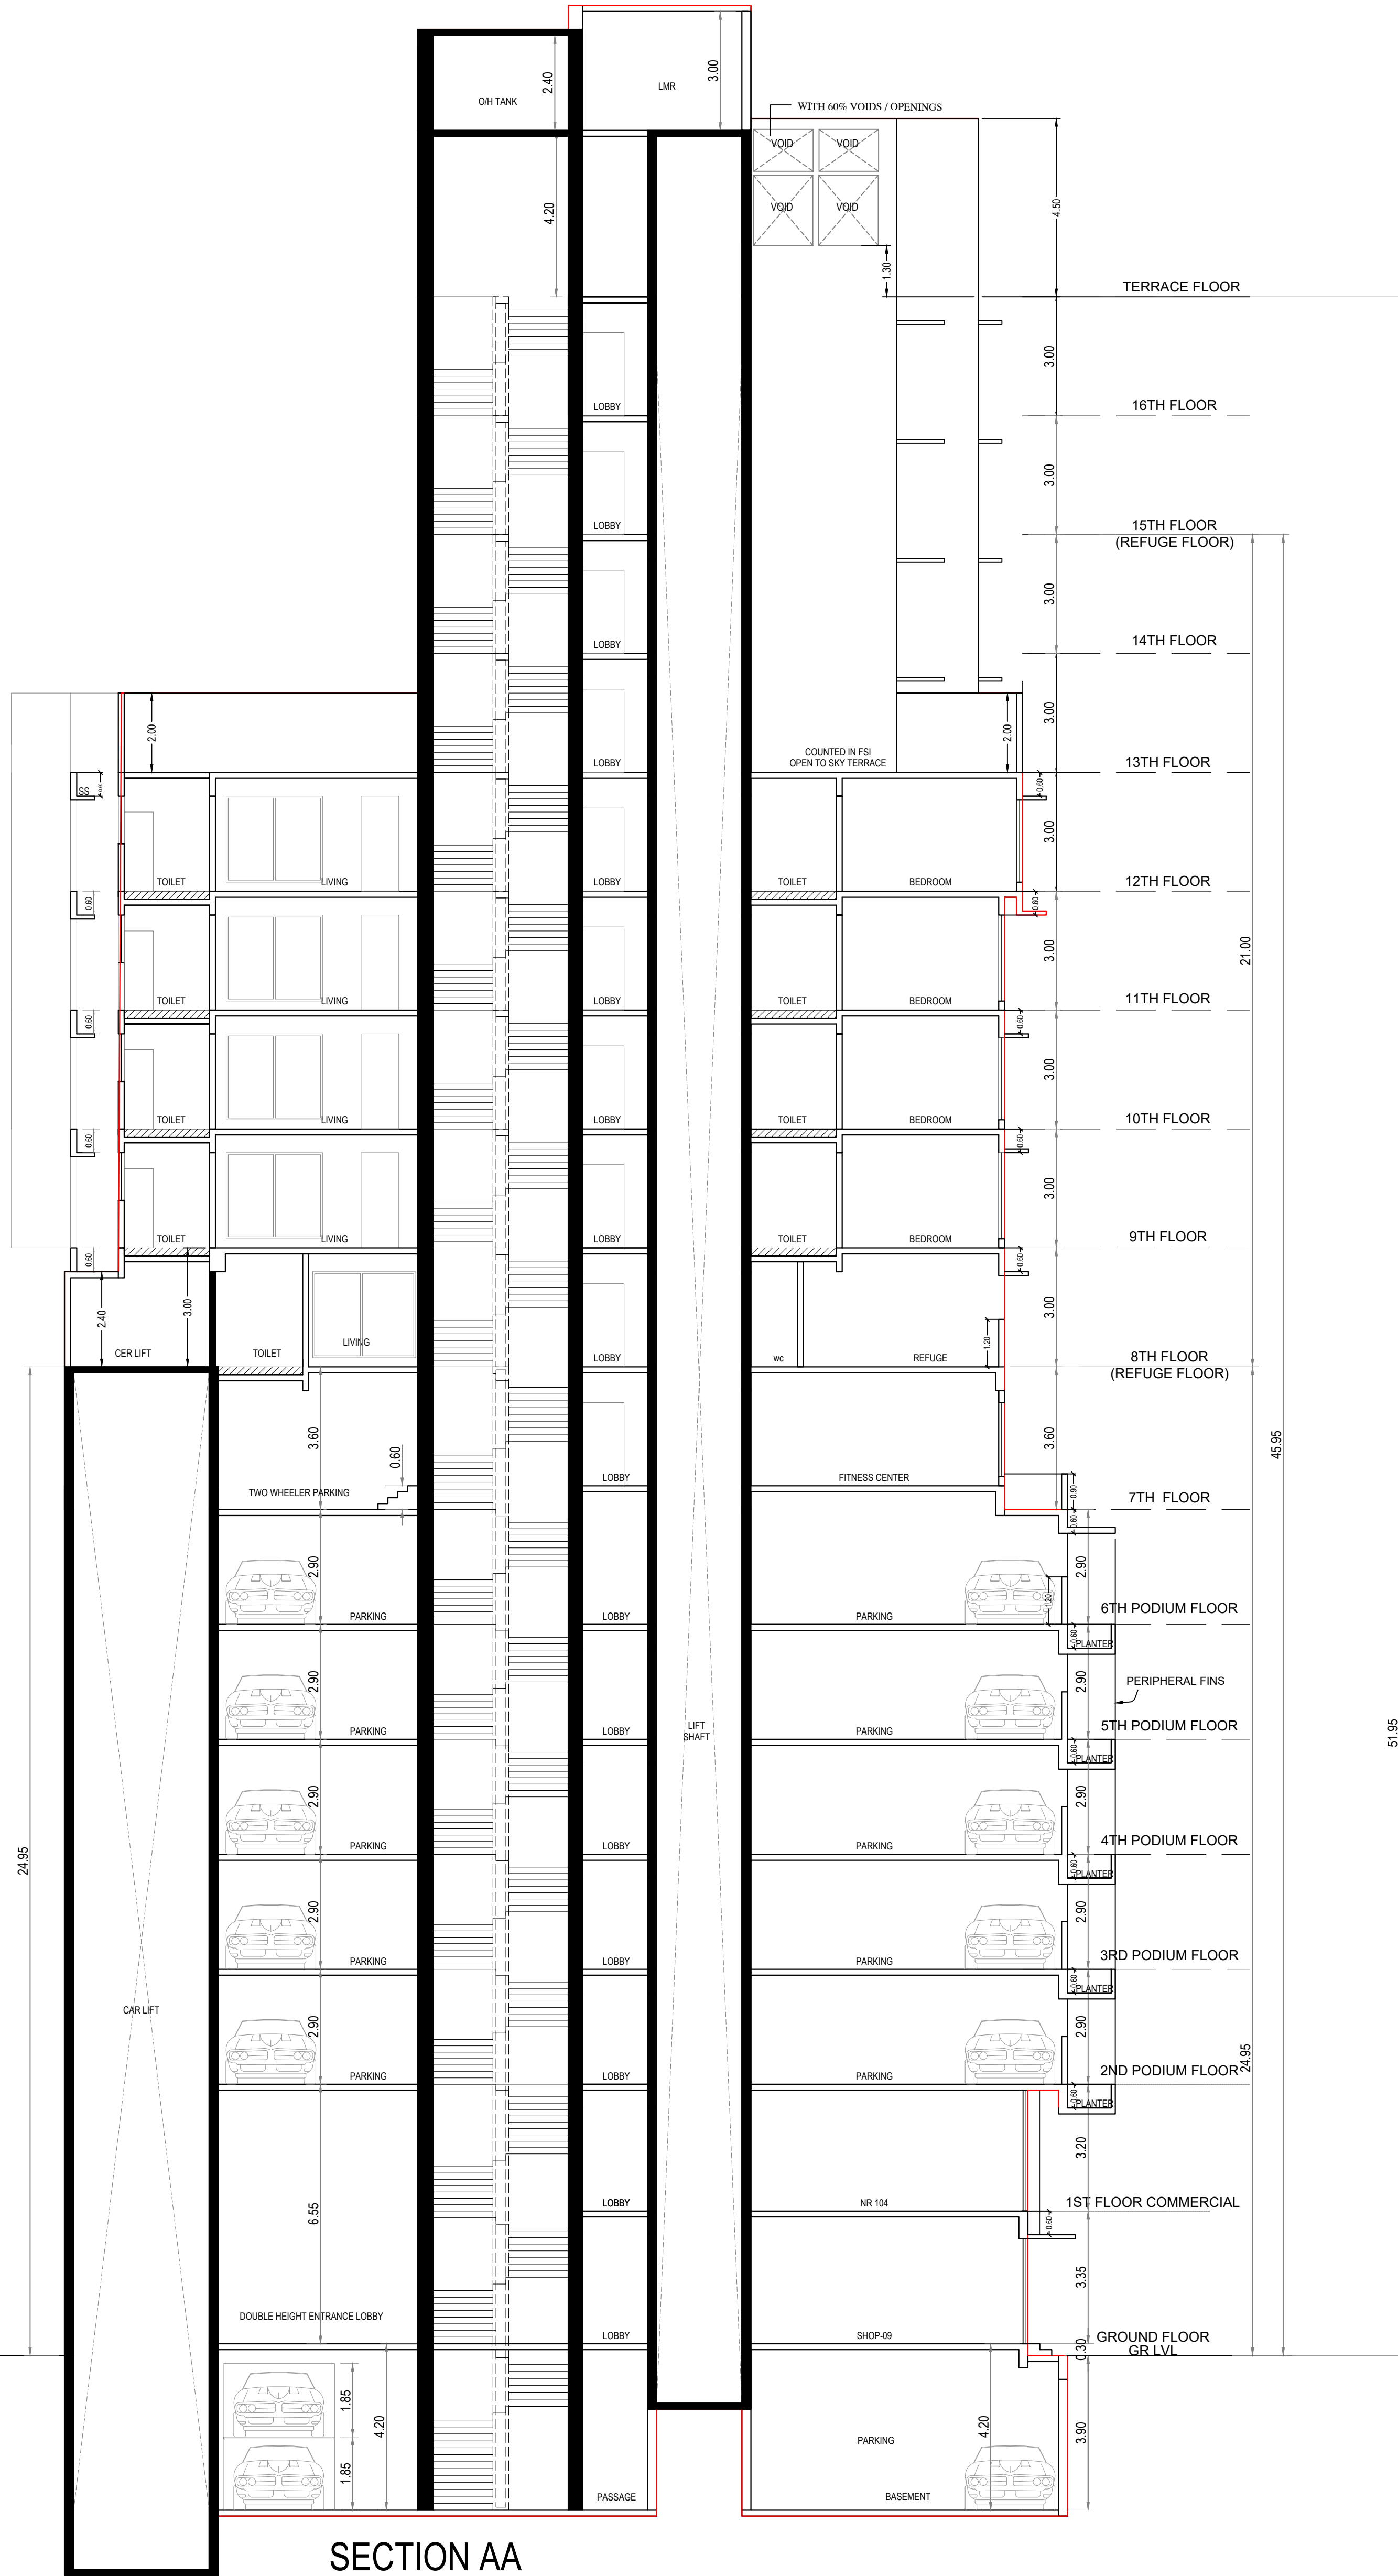

SECTION AA
SCALE 1:100

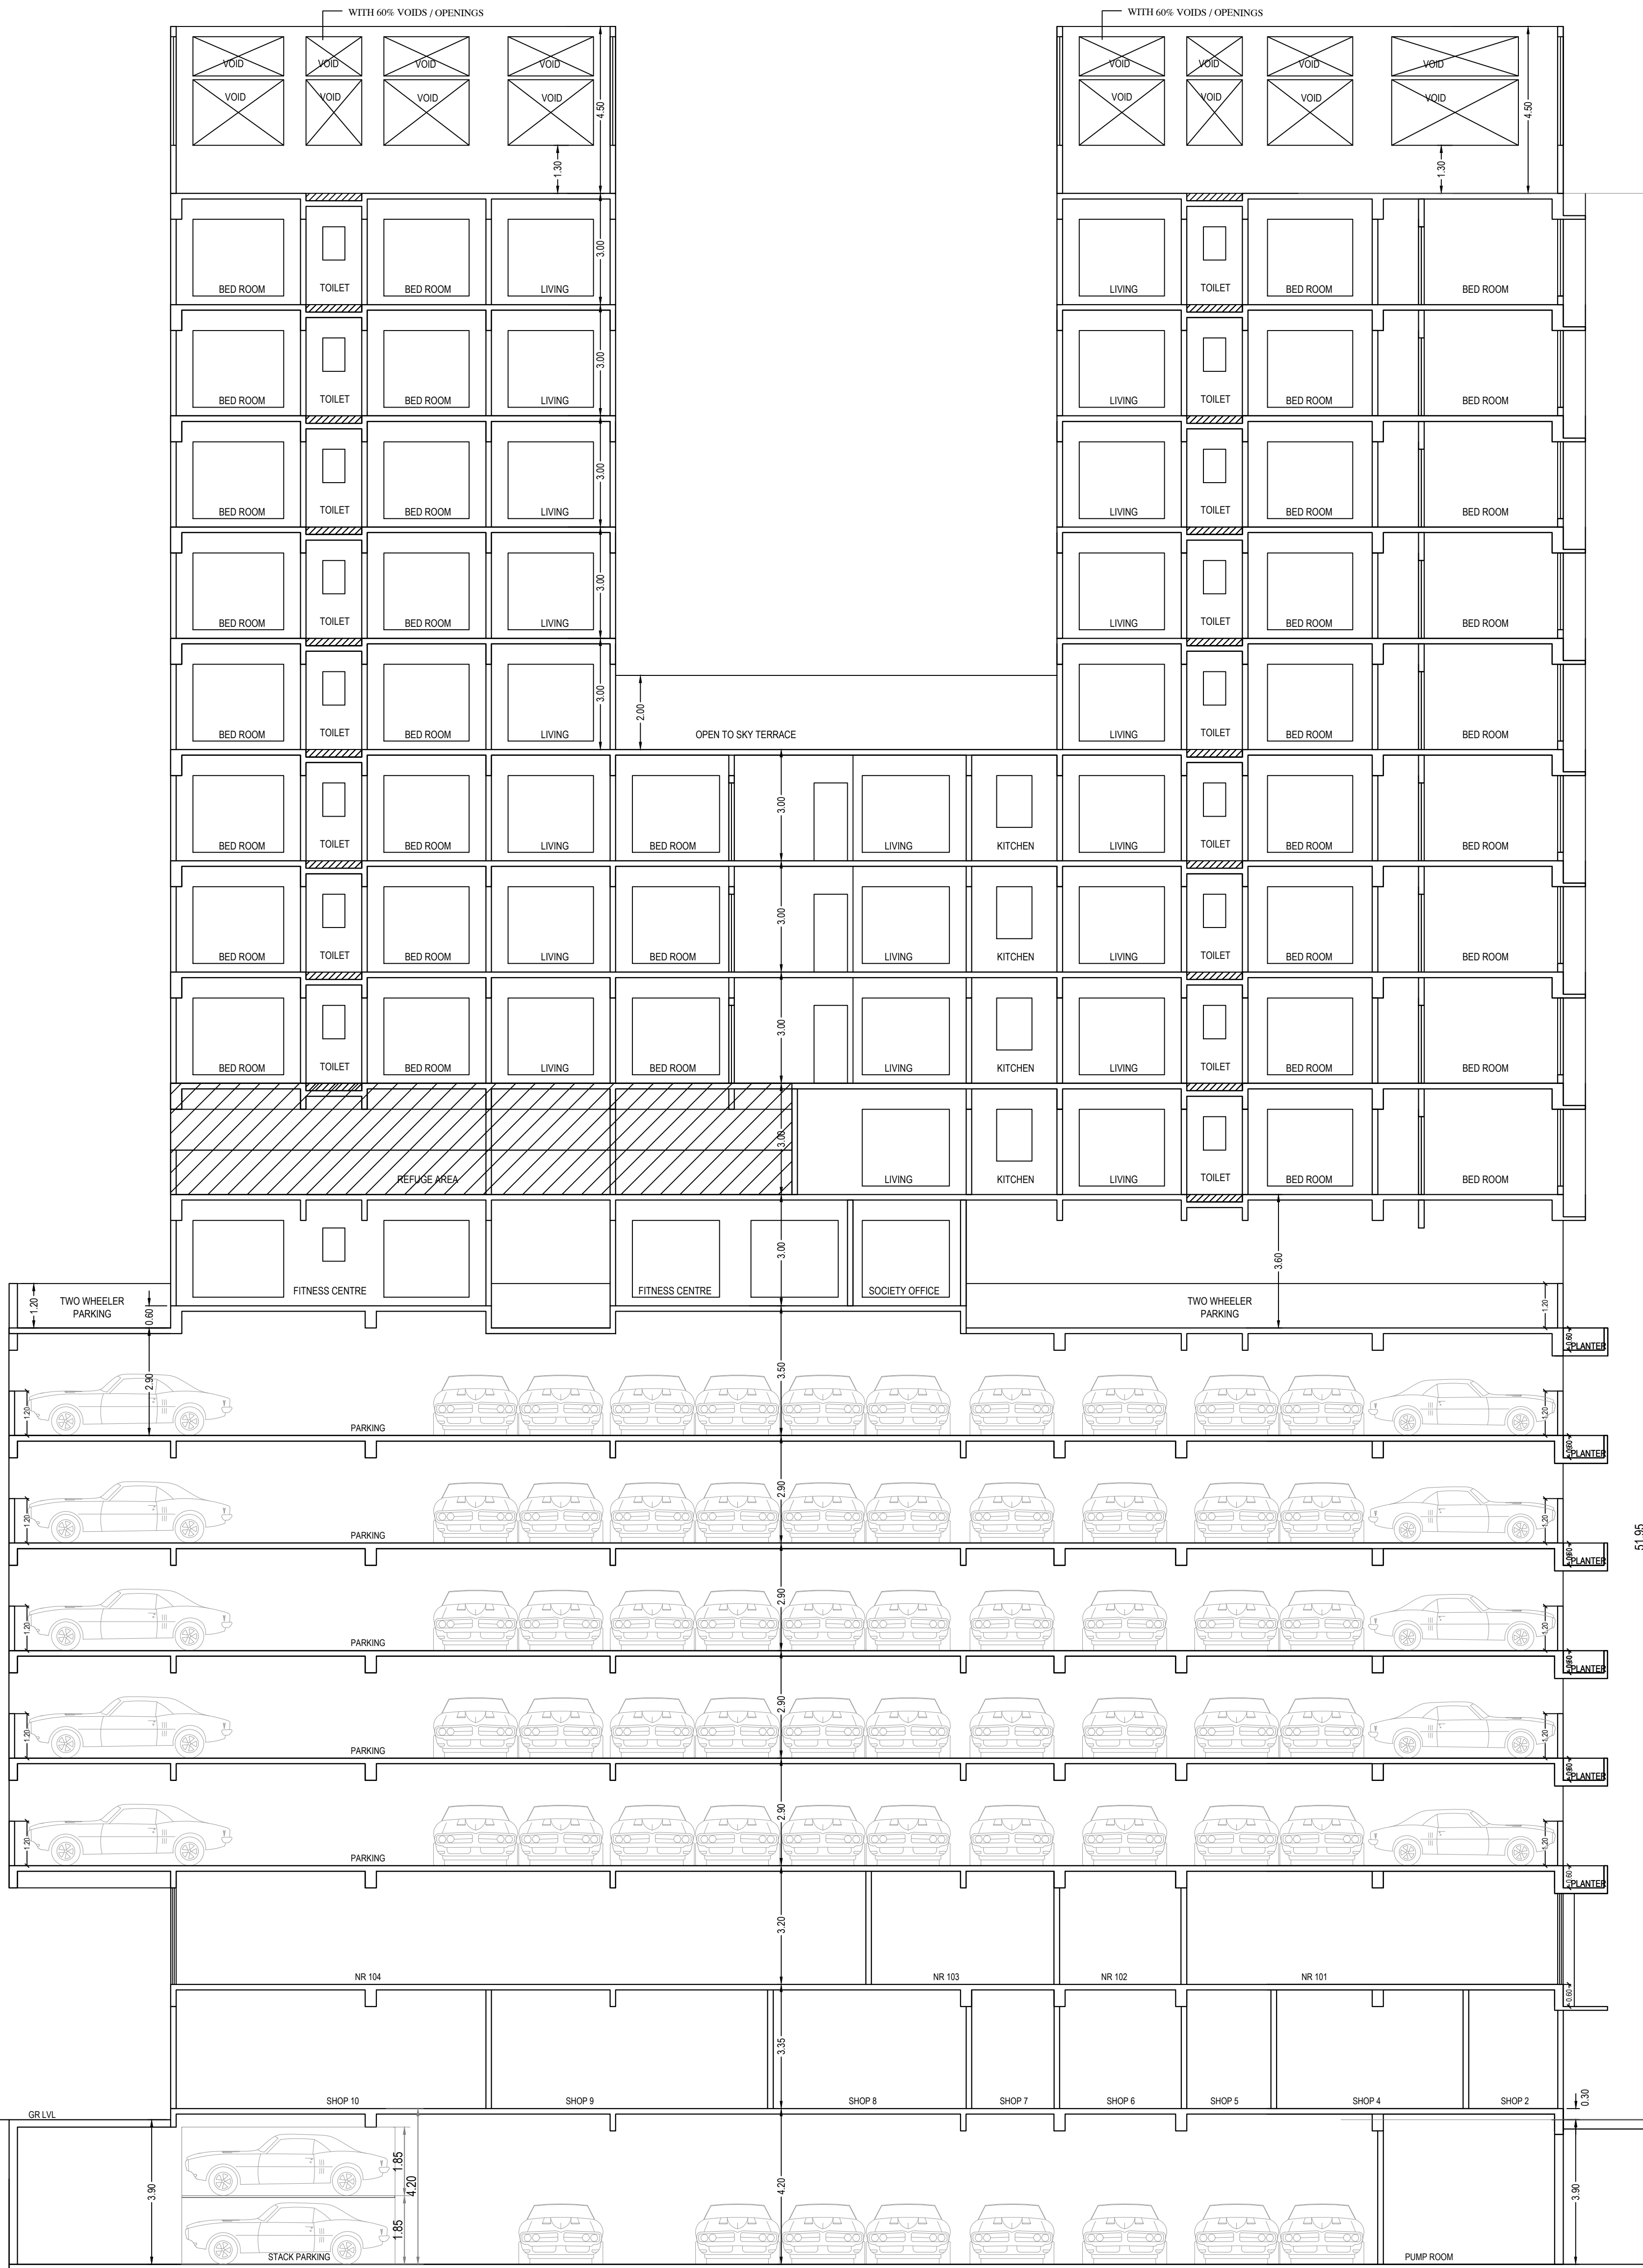


SECTION BB
SCALE 1:100

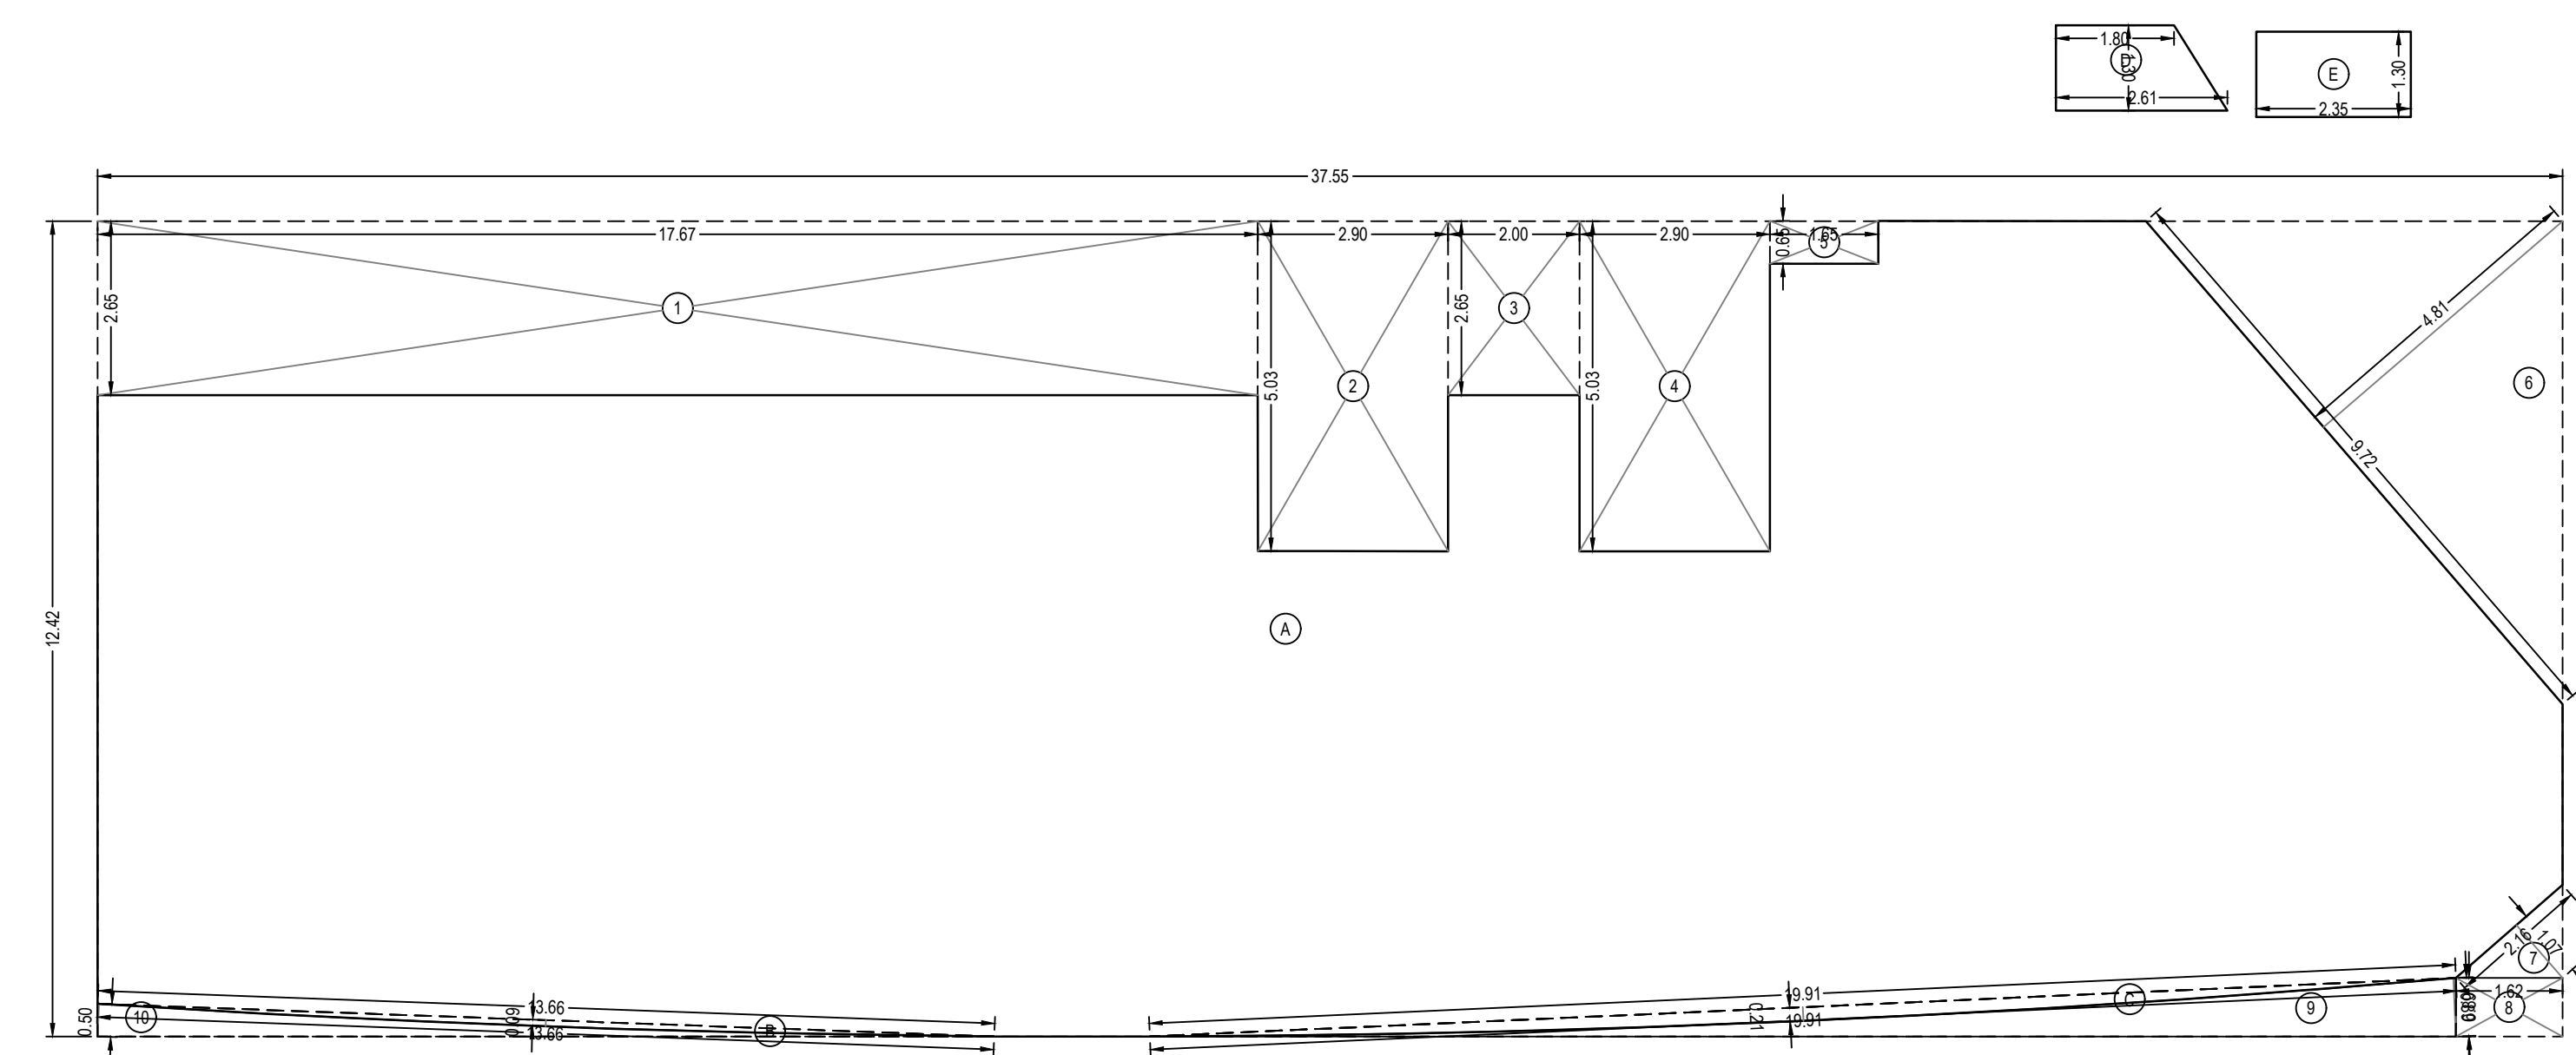


AREA DIAGRAM FOR GR FLOOR

SCALE 1:100

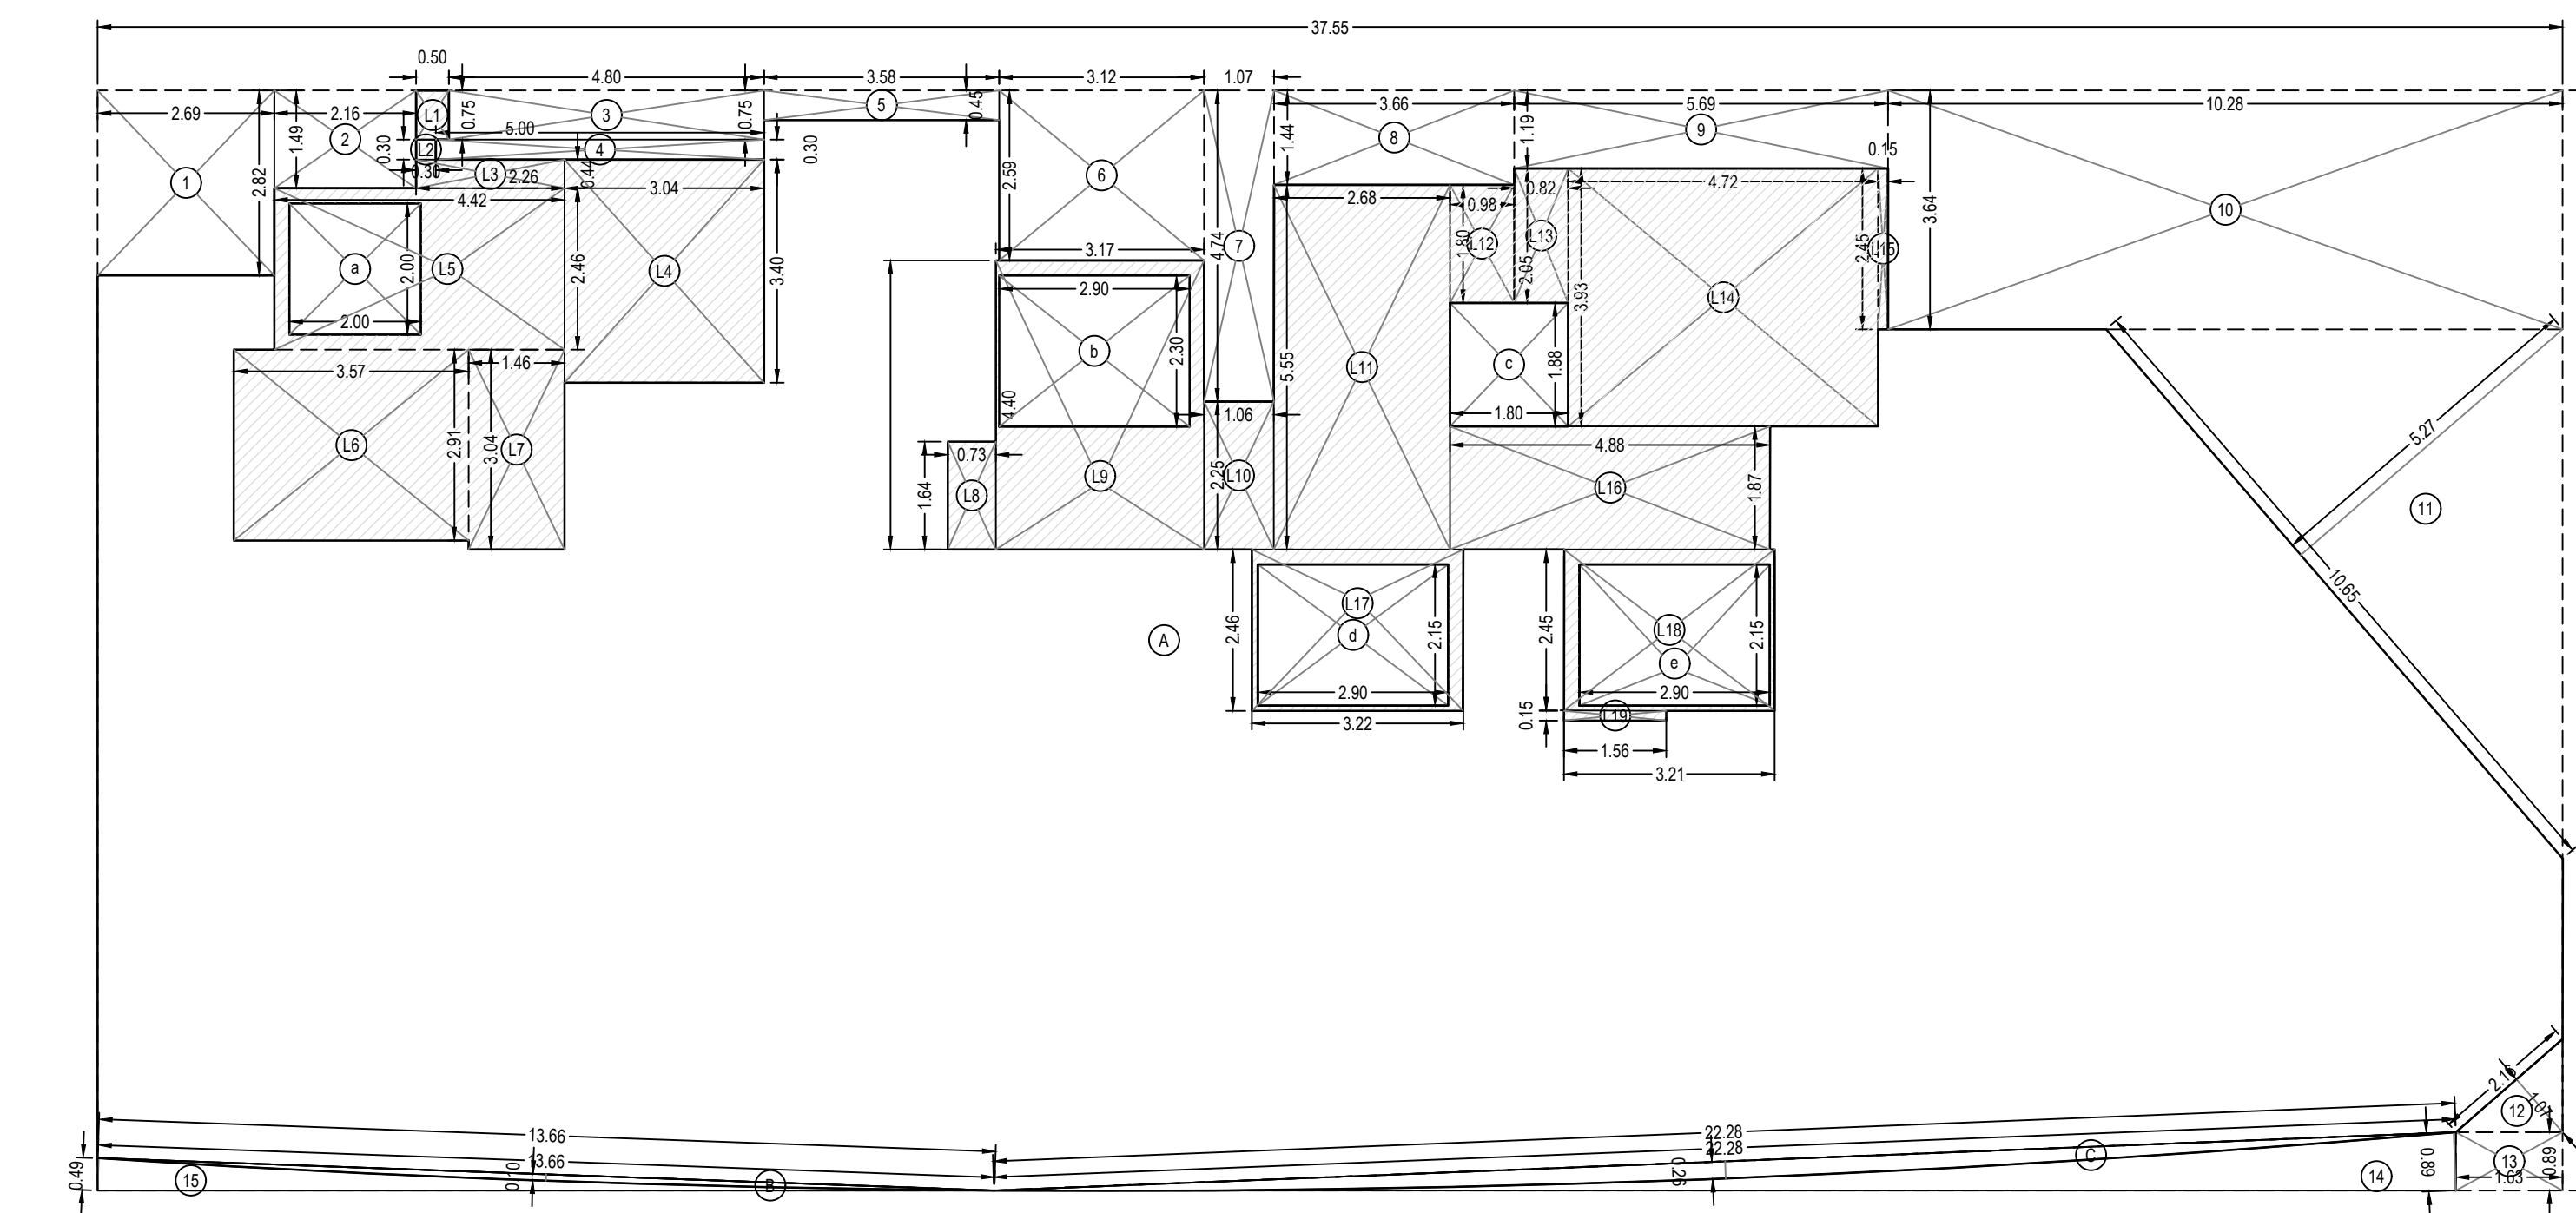

AREA DIAGRAM FOR 1ST FLOOR

SCALE 1:100

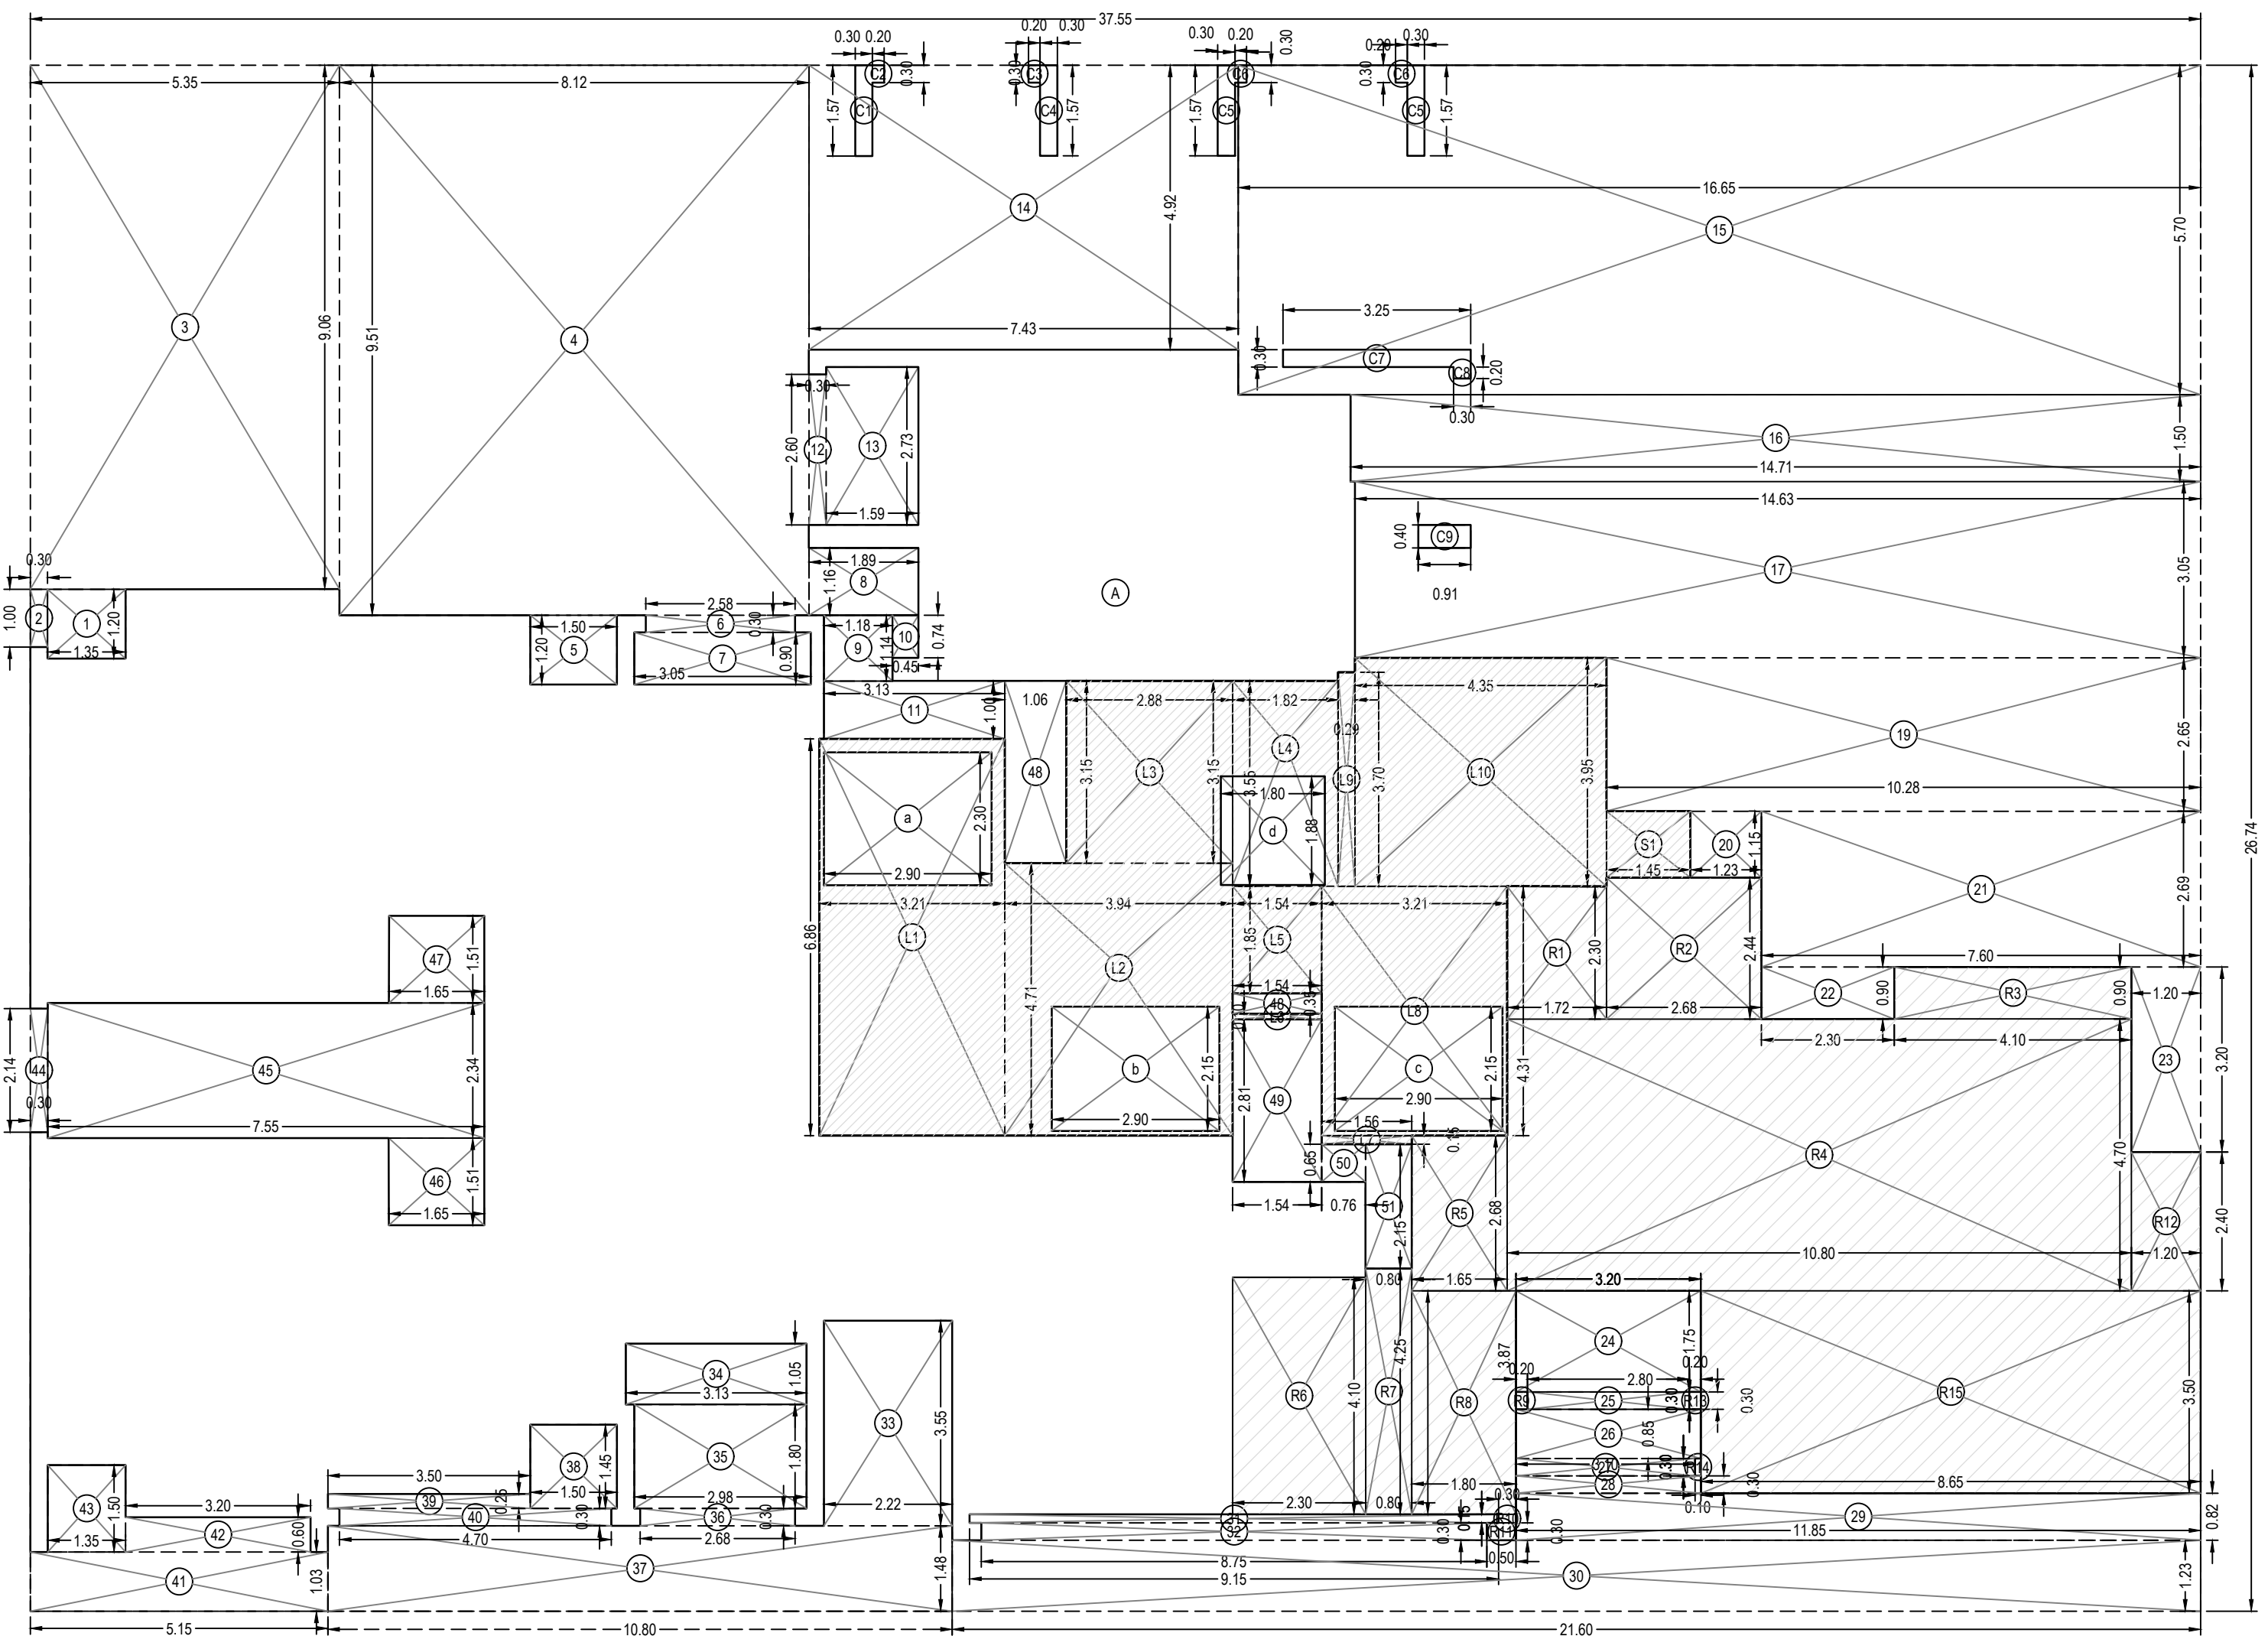

AREA DIAGRAM FOR 8TH FLOOR

SCALE 1:100

BUILT UP AREA CALCULATION									
GROUND FLOOR									
A	37.55	X	12.42	X	1 NO	=	466.37	SQ.MT.	
B	23	X	13.66	X	0.09 X 1 NO	=	0.82	SQ.MT.	
C	23	X	19.91	X	0.21 X 1 NO	=	2.79	SQ.MT.	
D	(1.80 + 2.61) / 2		X	1.30	X 1 NO	=	2.87	SQ.MT.	
E	2.35	X	1.30	X	1 NO	=	3.06	SQ.MT.	
TOTAL ADDITION						=	475.91	SQ.MT.	X

DEDUCTIONS								
1	17.67	X	2.65	X 1 NO	=	46.83	SQ.MT	
2	2.90	X	5.03	X 1 NO	=	14.59	SQ.MT	
3	2.00	X	2.65	X 1 NO	=	5.30	SQ.MT	
4	2.90	X	5.03	X 1 NO	=	14.59	SQ.MT	
5	1.65	X	0.65	X 1 NO	=	1.07	SQ.MT	
6	1/2	X	9.72	X 4.81 X 1 NO	=	23.38	SQ.MT	
7	1/2	X	2.16	X 1.07 X 1 NO	=	1.16	SQ.MT	
8	1.82	X	0.89	X 1 NO	=	1.44	SQ.MT	
9	1/2	X	19.91	X 0.89 X 1 NO	=	8.86	SQ.MT	
10	1/2	X	13.66	X 0.50 X 1 NO	=	3.42	SQ.MT	
TOTAL DEDUCTION						=	120.04	SQ.MT
TOTAL BUILT UP AREA [X-Y]						=	355.27	SQ.MT


COMMON TOILETS ON GROUND FLOOR						
D	(1.80 + 2.61) / 2	X	1.30	X	1 NO	= 2.97 SQ.MT.
E	2.35	X	1.30	X	1 NO	= 3.06 SQ.MT.
TOTAL ADDITION						= 5.93 SQ.MT.

BUILT UP AREA CALCULATION									
1ST FLOOR									
A	37.55	X	16.76	X	1 NO	=	629.34	SQ.MT.	
B	23	X	13.66	X	0.10 X 1 NO	=	0.91	SQ.MT.	
C	23	X	22.28	X	0.26 X 1 NO	=	3.96	SQ.MT.	
TOTAL ADDITION						=	634.11	SQ.MT.	X

DEDUCTIONS						
1	2.89	X	2.82	X 1 NO	=	7.59 SQ.MT.
2	2.16	X	1.49	X 1 NO	=	3.22 SQ.MT.
3	4.80	X	0.75	X 1 NO	=	3.60 SQ.MT.
4	5.00	X	0.30	X 1 NO	=	1.50 SQ.MT.
5	3.58	X	0.45	X 1 NO	=	1.61 SQ.MT.
6	3.12	X	2.59	X 1 NO	=	8.08 SQ.MT.
7	1.07	X	4.74	X 1 NO	=	5.07 SQ.MT.
8	3.86	X	1.44	X 1 NO	=	5.27 SQ.MT.
9	5.69	X	1.19	X 1 NO	=	6.77 SQ.MT.
10	10.28	X	3.61	X 1 NO	=	37.11 SQ.MT.
11	12	X	10.65	X 5.27 X 1 NO	=	28.06 SQ.MT.
12	12	X	2.16	X 1.07 X 1 NO	=	1.16 SQ.MT.
13	1.63	X	0.89	X 1 NO	=	1.45 SQ.MT.
14	12	X	22.28	X 0.89 X 1 NO	=	9.91 SQ.MT.
15	12	X	13.66	X 0.49 X 1 NO	=	3.35 SQ.MT.
a	2.00	X	2.00	X 1 NO	=	4.00 SQ.MT.
b	2.90	X	2.30	X 1 NO	=	6.67 SQ.MT.
c	1.80	X	1.88	X 1 NO	=	3.38 SQ.MT.
d	2.90	X	2.15	X 1 NO	=	6.24 SQ.MT.
e	2.90	X	2.15	X 1 NO	=	6.24 SQ.MT.
TOTAL DEDUCTION						= 162.28 SQ.MT.
TOTAL BUILT UP AREA [X-Y]						= 469.83 SQ.MT.

STAIRCASE / LIFT / LIFT LOBBY AREA CALCULATION						
1ST FLOOR						
L1	0.50	X	0.75	X 1 NO	=	0.38 SQ.MT.
L2	0.30	X	0.30	X 1 NO	=	0.09 SQ.MT.
L3	2.26	X	0.44	X 1 NO	=	0.99 SQ.MT.
L4	3.04	X	3.40	X 1 NO	=	10.34 SQ.MT.
L5	4.42	X	2.46	X 1 NO	=	10.87 SQ.MT.
L6	3.57	X	2.91	X 1 NO	=	10.39 SQ.MT.
L7	1.46	X	3.04	X 1 NO	=	4.44 SQ.MT.
L8	0.73	X	1.64	X 1 NO	=	1.20 SQ.MT.
L9	3.17	X	4.40	X 1 NO	=	13.95 SQ.MT.
L10	1.06	X	2.25	X 1 NO	=	2.39 SQ.MT.
L11	2.68	X	5.55	X 1 NO	=	14.87 SQ.MT.
L12	0.98	X	1.80	X 1 NO	=	1.76 SQ.MT.
L13	0.82	X	2.05	X 1 NO	=	1.68 SQ.MT.
L14	4.72	X	3.93	X 1 NO	=	18.55 SQ.MT.
L15	0.15	X	2.45	X 1 NO	=	0.37 SQ.MT.
L16	4.88	X	1.87	X 1 NO	=	9.13 SQ.MT.
L17	3.22	X	2.46	X 1 NO	=	7.92 SQ.MT.
L18	3.21	X	2.45	X 1 NO	=	7.86 SQ.MT.
L19	1.56	X	0.15	X 1 NO	=	0.23 SQ.MT.
ADDITIONS					=	117.41 SQ.MT.
DEDUCTIONS					=	
a	2.00	X	2.00	X 1 NO	=	4.00 SQ.MT.
b	2.90	X	2.30	X 1 NO	=	6.67 SQ.MT.
c	2.90	X	2.15	X 1 NO	=	6.24 SQ.MT.
d	2.90	X	2.15	X 1 NO	=	6.24 SQ.MT.
TOTAL DEDUCTION					=	23.15 SQ.MT.
STAIRCASE / LIFT / LIFT LOBBY AREA					=	94.26 SQ.MT.

NET BUILT UP AREA [X1-Y2]	=	389.57	SQ.MT
---------------------------	---	--------	-------

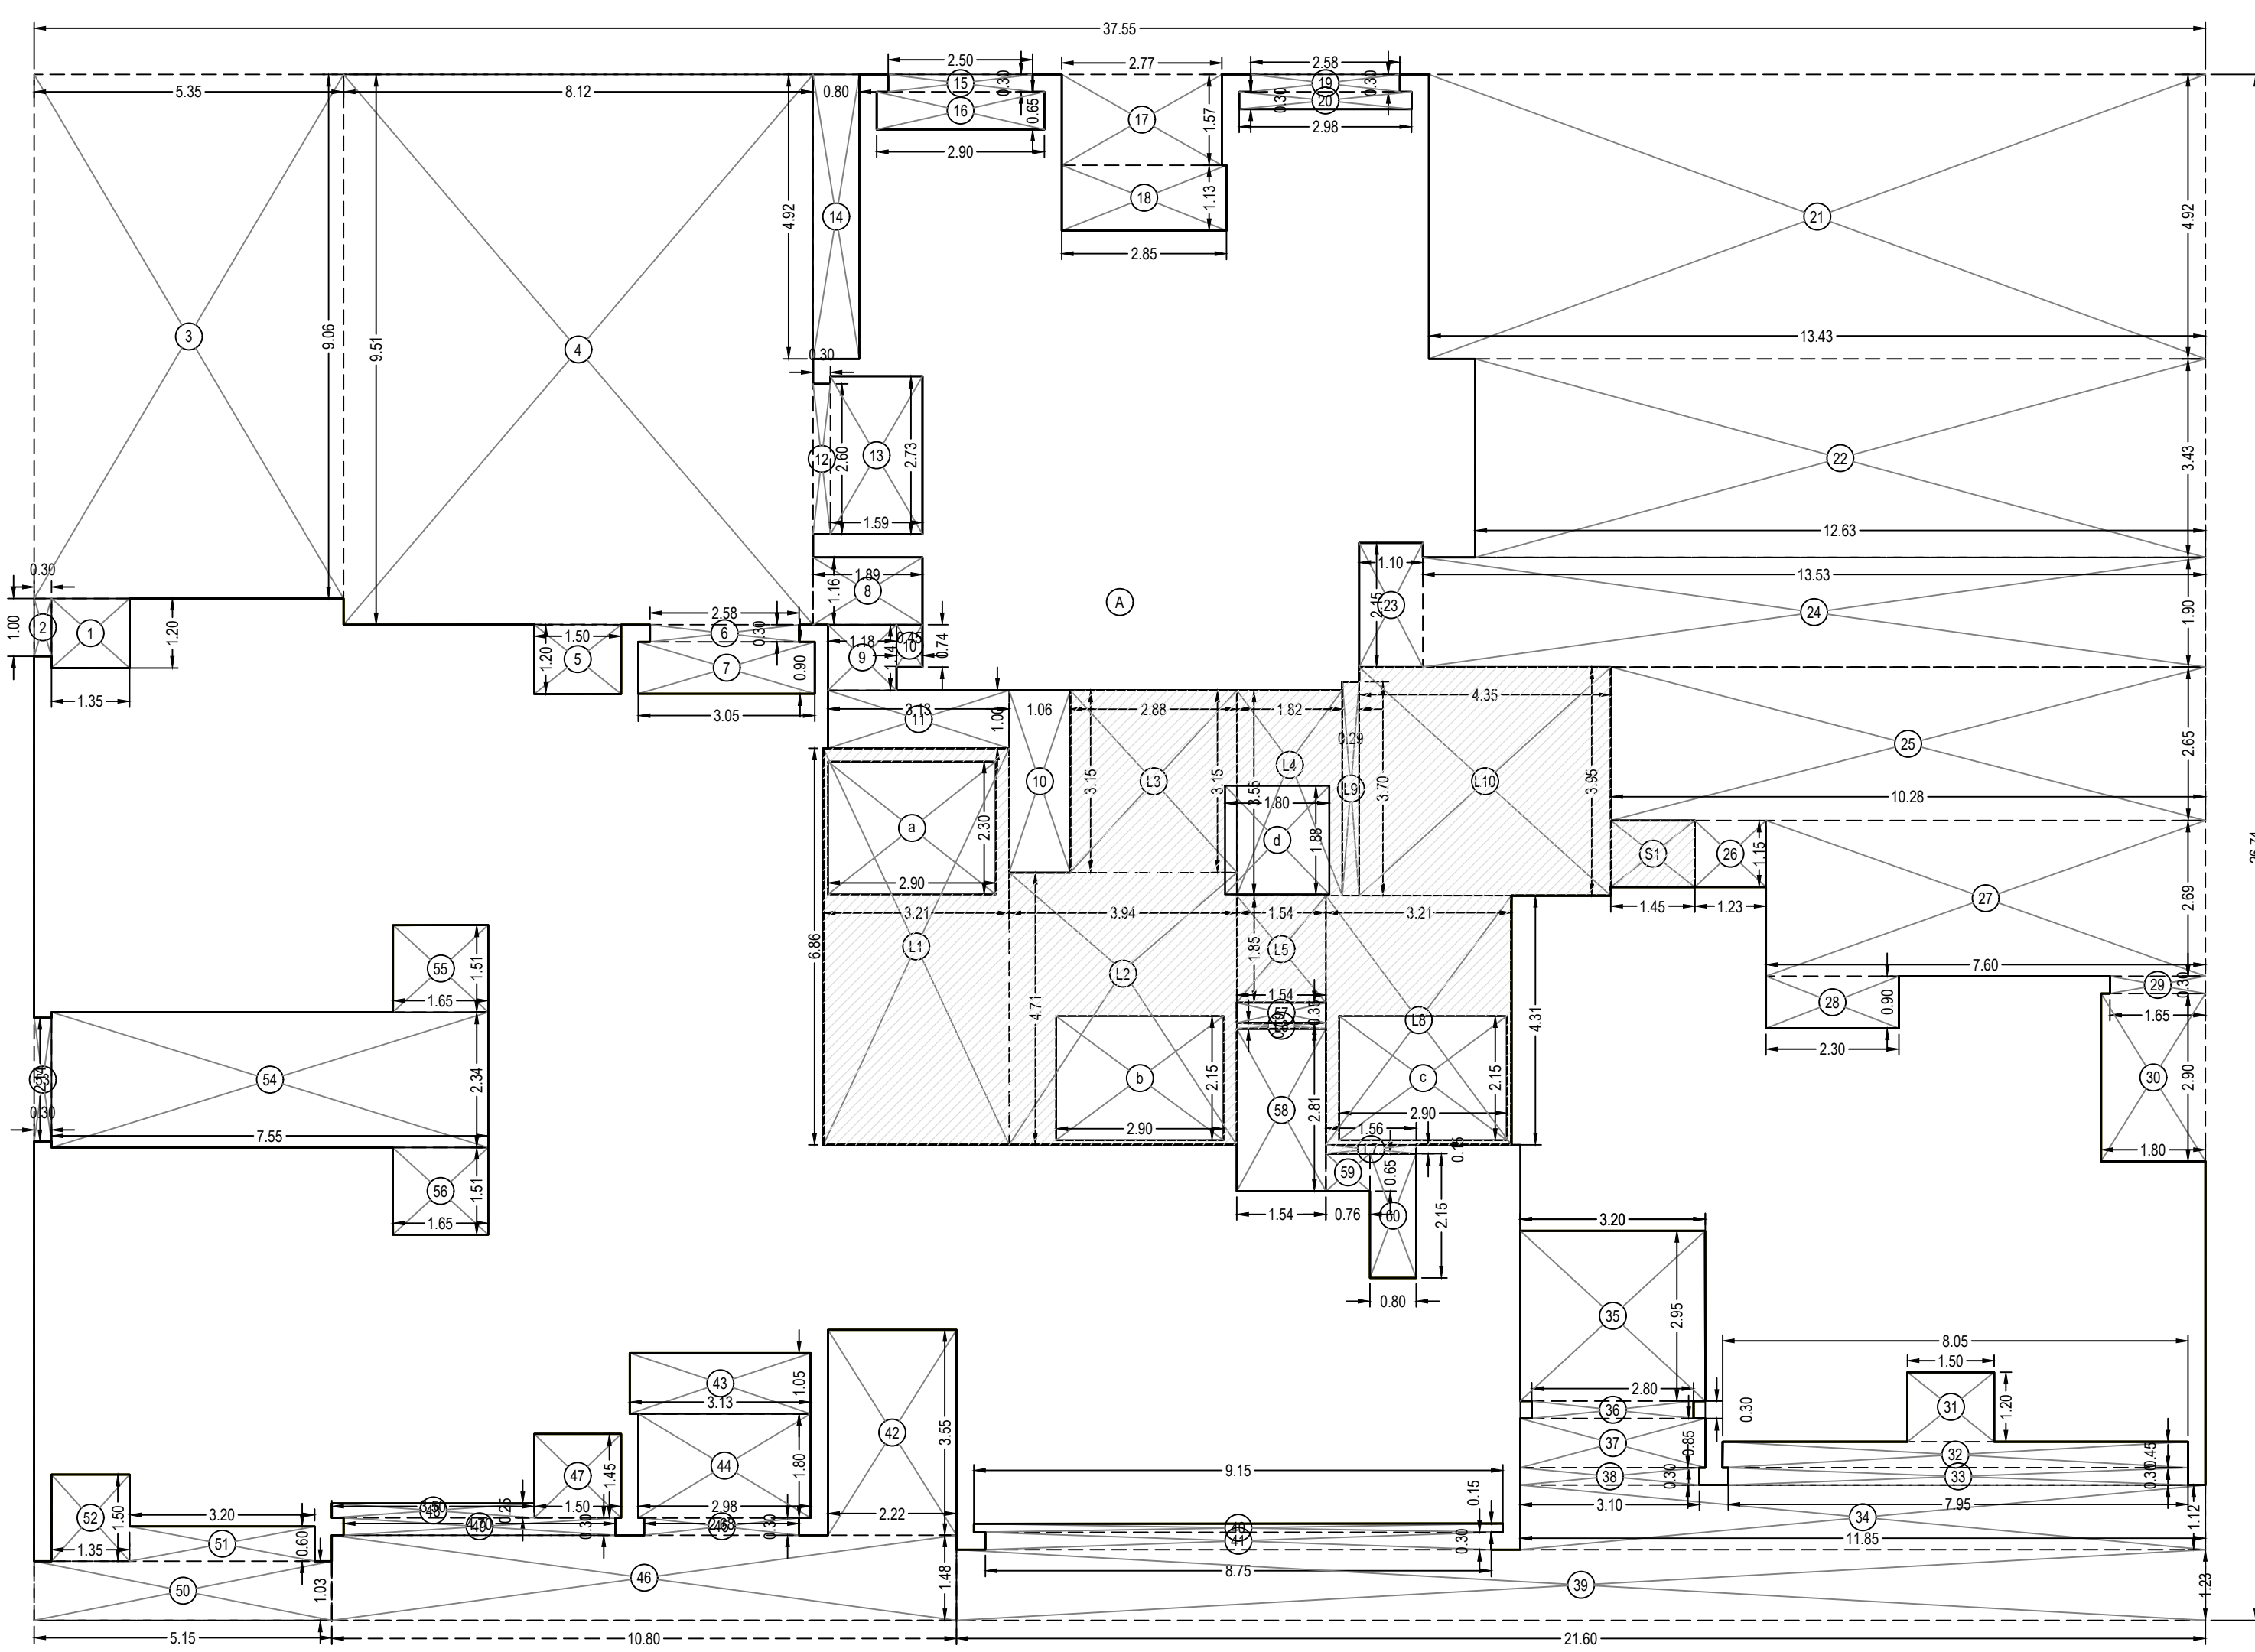

AREA DIAGRAM FOR 9TH FLOOR

SCALE 1:100

BUILT UP AREA CALCULATION						
9TH FLOOR						
A	37.55	X	26.74	X	1 NO	= 1004.09 SQ.MT
C1	0.30	X	1.57	X	1 NO	= 0.47 SQ.MT
C2	0.20	X	0.30	X	1 NO	= 0.06 SQ.MT
C3	0.20	X	0.30	X	1 NO	= 0.06 SQ.MT
C4	0.30	X	1.57	X	1 NO	= 0.47 SQ.MT
C5	0.30	X	1.57	X	2 NOS	= 0.94 SQ.MT
C6	0.20	X	0.30	X	2 NOS	= 0.12 SQ.MT
C7	3.25	X	0.30	X	1 NO	= 0.98 SQ.MT
C8	0.30	X	0.20	X	1 NO	= 0.06 SQ.MT
C9	0.91	X	0.40	X	1 NO	= 0.36 SQ.MT
TOTAL ADDITION						= 1007.61

DEDUCTIONS						
1	1.35	X	1.20	X 1 NO	=	1.62 SQ.MT
2	0.30	X	1.00	X 1 NO	=	0.30 SQ.MT
3	5.35	X	9.06	X 1 NO	=	48.47 SQ.MT
4	8.12	X	9.51	X 1 NO	=	77.22 SQ.MT
5	1.50	X	1.20	X 1 NO	=	1.80 SQ.MT
6	2.58	X	0.30	X 1 NO	=	0.77 SQ.MT
7	3.05	X	0.90	X 1 NO	=	2.75 SQ.MT
8	1.89	X	1.16	X 1 NO	=	2.19 SQ.MT
9	1.18	X	1.14	X 1 NO	=	1.35 SQ.MT
10	0.45	X	0.74	X 1 NO	=	0.33 SQ.MT
11	3.13	X	1.00	X 1 NO	=	3.13 SQ.MT
12	0.30	X	2.60	X 1 NO	=	0.78 SQ.MT
13	1.59	X	2.73	X 1 NO	=	4.34 SQ.MT
14	7.43	X	4.92	X 1 NO	=	36.56 SQ.MT
15	16.65	X	5.70	X 1 NO	=	94.91 SQ.MT
16	14.71	X	1.50	X 1 NO	=	22.07 SQ.MT
17	14.63	X	3.05	X 1 NO	=	44.62 SQ.MT
18	10.28	X	2.65	X 1 NO	=	27.24 SQ.MT
19	1.23	X	1.15	X 1 NO	=	1.41 SQ.MT
20	7.60	X	2.69	X 1 NO	=	20.44 SQ.MT
21	2.30	X	0.90	X 1 NO	=	2.07 SQ.MT
22	2.30	X	0.90	X 1 NO	=	2.07 SQ.MT
23	1.20	X	3.20	X 1 NO	=	3.84 SQ.MT
24	3.20	X	1.75	X 1 NO	=	5.60 SQ.MT
25	2.80	X	0.30	X 1 NO	=	0.84 SQ.MT
26	3.20	X	0.65	X 1 NO	=	2.08 SQ.MT
27	3.10	X	0.30	X 1 NO	=	0.93 SQ.MT
28	3.20	X	0.30	X 1 NO	=	0.96 SQ.MT
29	11.85	X	0.82	X 1 NO	=	9.72 SQ.MT
30	21.60	X	1.23	X 1 NO	=	26.57 SQ.MT
31	9.15	X	0.15	X 1 NO	=	1.37 SQ.MT
32	8.75	X	0.30	X 1 NO	=	2.63 SQ.MT
33	2.22	X	3.55	X 1 NO	=	7.88 SQ.MT
34	3.13	X	1.05	X 1 NO	=	3.29 SQ.MT
35	2.98	X	1.80	X 1 NO	=	5.36 SQ.MT
36	2.68	X	0.30	X 1 NO	=	0.80 SQ.MT
37	10.80	X	1.48	X 1 NO	=	15.98 SQ.MT
38	1.50	X	1.45	X 1 NO	=	2.18 SQ.MT
39	3.50	X	0.25	X 1 NO	=	0.88 SQ.MT
40	4.70	X	0.30	X 1 NO	=	1.41 SQ.MT
41	5.15	X	1.03	X 1 NO	=	5.30 SQ.MT
42	3.20	X	0.60	X 1 NO	=	1.92 SQ.MT
43	1.35	X	1.50	X 1 NO	=	2.03 SQ.MT
44	0.30	X	2.14	X 1 NO	=	0.64 SQ.MT
45	7.55	X	2.34	X 1 NO	=	17.67 SQ.MT
46	1.65	X	1.51	X 1 NO	=	2.49 SQ.MT
47	1.65	X	1.51	X 1 NO	=	2.49 SQ.MT
48	1.54	X	0.35	X 1 NO	=	0.54 SQ.MT
49	1.06	X	3.15	X 1 NO	=	3.34 SQ.MT
50	1.54	X	2.91	X 1 NO	=	4.53 SQ.MT
51	0.76	X	0.65	X 1 NO	=	0.49 SQ.MT
52	0.80	X	2.15	X 1 NO	=	1.72 SQ.MT
53	2.90	X	2.30	X 1 NO	=	6.67 SQ.MT
54	2.90	X	2.15	X 1 NO	=	6.24 SQ.MT
55	2.90	X	2.15	X 1 NO	=	6.24 SQ.MT
56	1.80	X	1.88	X 1 NO	=	3.38 SQ.MT
TOTAL DEDUCTION					=	552.94 SQ.MT

NET BUILT UP AREA [X1-Y2]	=	389.57	SQ.MT
---------------------------	---	--------	-------

REFUGE AREA CALCULATION						
8TH FLOOR						
R1	1.72	X	2.30	X 1 NO	=	3.96 SQ.MT
R2	2.68	X	2.44	X 1 NO	=	6.54 SQ.MT
R3	4.10	X	0.90	X 1 NO	=	3.69 SQ.MT
R4	10.80	X	4.70	X 1 NO	=	50.76 SQ.MT
R5	1.65	X	2.68	X 1 NO	=	4.42 SQ.MT
R6	2.30	X	4.10	X 1 NO	=	9.43 SQ.MT
R7	0.80	X	4.25	X 1 NO	=	3.40 SQ.MT
R8	1.80	X	3.87	X 1 NO	=	6.97 SQ.MT
R9	0.20	X	0.30	X 1 NO	=	0.06 SQ.MT
R10	0.30	X	0.15	X 1 NO	=	0.05 SQ.MT
R11	0.50	X	0.30	X 1 NO	=	0.15 SQ.MT
R12	1.20	X	2.40	X 1 NO	=	2.88 SQ.MT
R13	0.20	X	0.30	X 1 NO	=	0.06 SQ.MT
R14	0.10	X	0.30	X 1 NO	=	0.03 SQ.MT
R15	8.65	X	3.50	X 1 NO	=	30.28 SQ.MT
TOTAL REFUGE AREA					=	122.68 SQ.MT
TOTAL BUILT UP AREA [X1-Y1+Y2]					=	331.99 SQ.MT

STAIRCASE / LIFT / LIFT LOBBY AREA						
8TH FLOOR						
L1	3.21	X	6.86	X 1 NO	=	22.02 SQ.MT
L2	3.94	X	4.71	X 1 NO	=	18.56 SQ.MT
L3	2.88	X	3.15	X 1 NO	=	9.07 SQ.MT
L4	1.82	X	3.55	X 1 NO	=	6.46 SQ.MT
L5	1.54	X	1.85	X 1 NO	=	2.85 SQ.MT
L6	1.54	X	0.10	X 1 NO	=	0.15 SQ.MT
L7	1.56	X	0.15	X 1 NO	=	0.23 SQ.MT
L8	3.21	X	4.31	X 1 NO	=	13.84 SQ.MT
L9	0.29	X	3.70	X 1 NO	=	1.07 SQ.MT
L10	4.35	X	3.95	X 1 NO	=	17.18 SQ.MT
ADDITIONS					=	91.43 SQ.MT
DEDUCTIONS						
a	2.90	X	2.30	X 1 NO	=	6.67 SQ.MT
b	2.90	X	2.15	X 1 NO	=	6.24 SQ.MT
c	2.90	X	2.15	X 1 NO	=	6.24 SQ.MT
d	1.80	X	1.88	X 1 NO	=	3.38 SQ.MT
TOTAL DEDUCTION					=	22.53 SQ.MT
STAIRCASE / LIFT / LIFT LOBBY AREA					=	68.90 SQ.MT




SERVANT TOILET AREA CALCULATION									
10TH FLOOR									
S1	1.45	X	1.15	X	1 NO	=	1.67	SQ.MT.	
TOTAL SERVANT TOILET AREA PER FL. (10TH FLOOR)						=	1.67	SQ.MT.	Y3
NET BUILT UP AREA						=	425.73	SQ.MT.	
[X1 - (Y2+Y3)]									




NET BUILT UP AREA [X1 - (Y2+Y3+Y4)]	=	280.70 SQ.MT.
ADD: OPEN TO SKY TERRACE AT 12TH FLOOR	=	174.37 SQ.MT.
TOTAL NET BUILT UP AREA	=	455.07 SQ.MT.

[illegible]

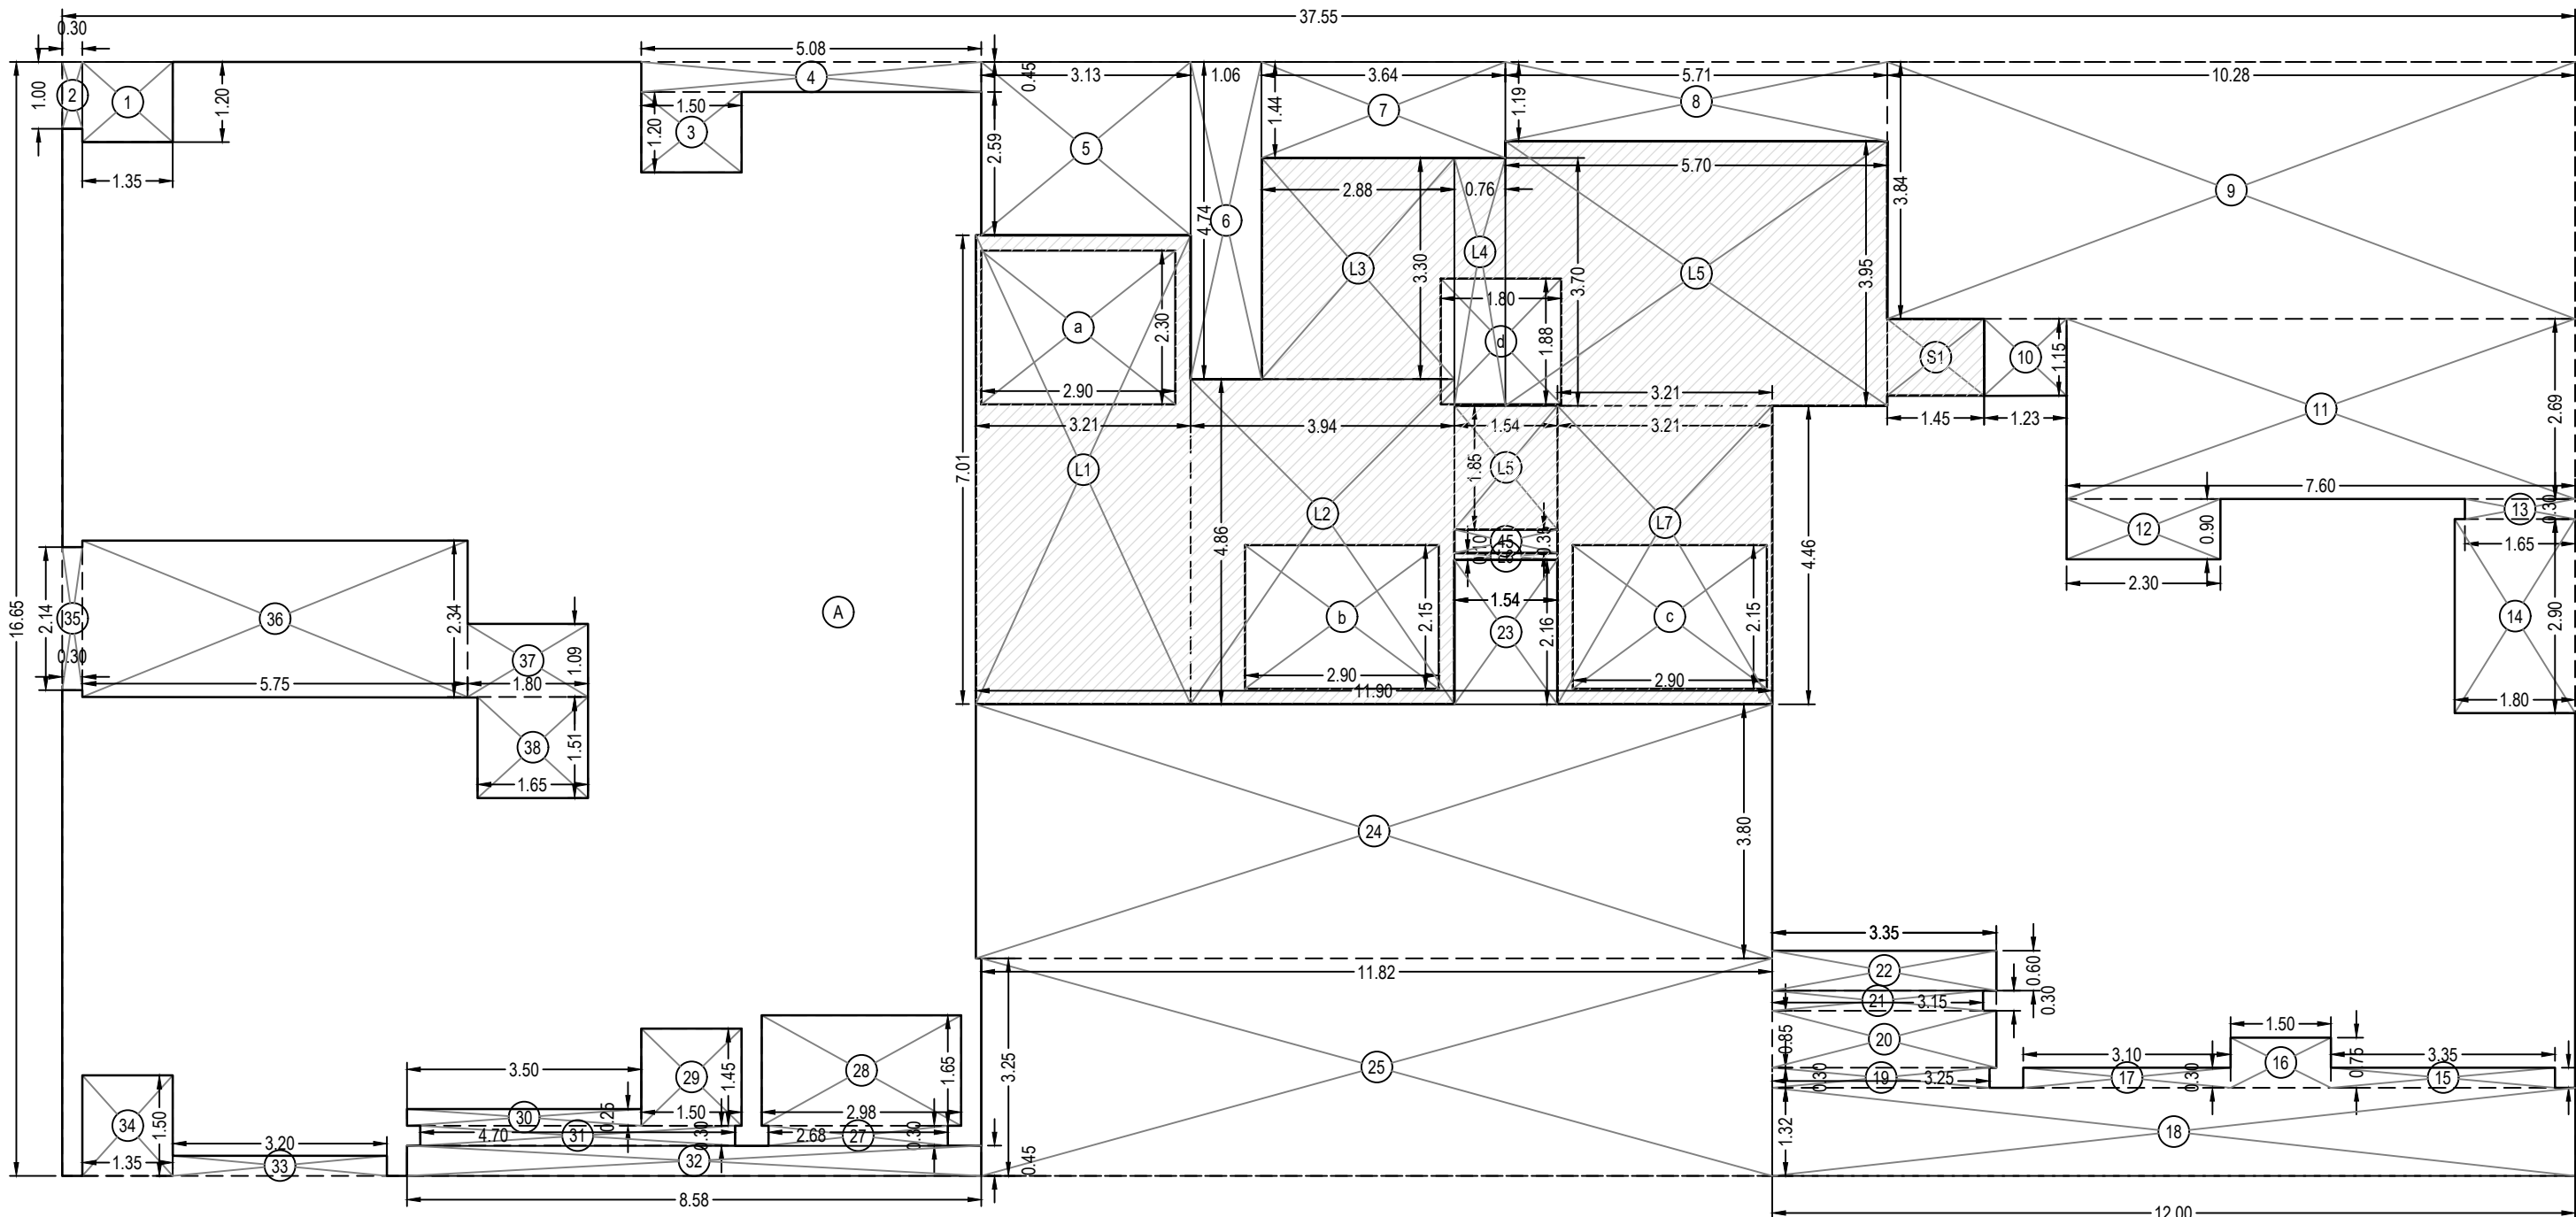


AREA DIAGRAM FOR 13TH FLOOR

SCALE 1:100

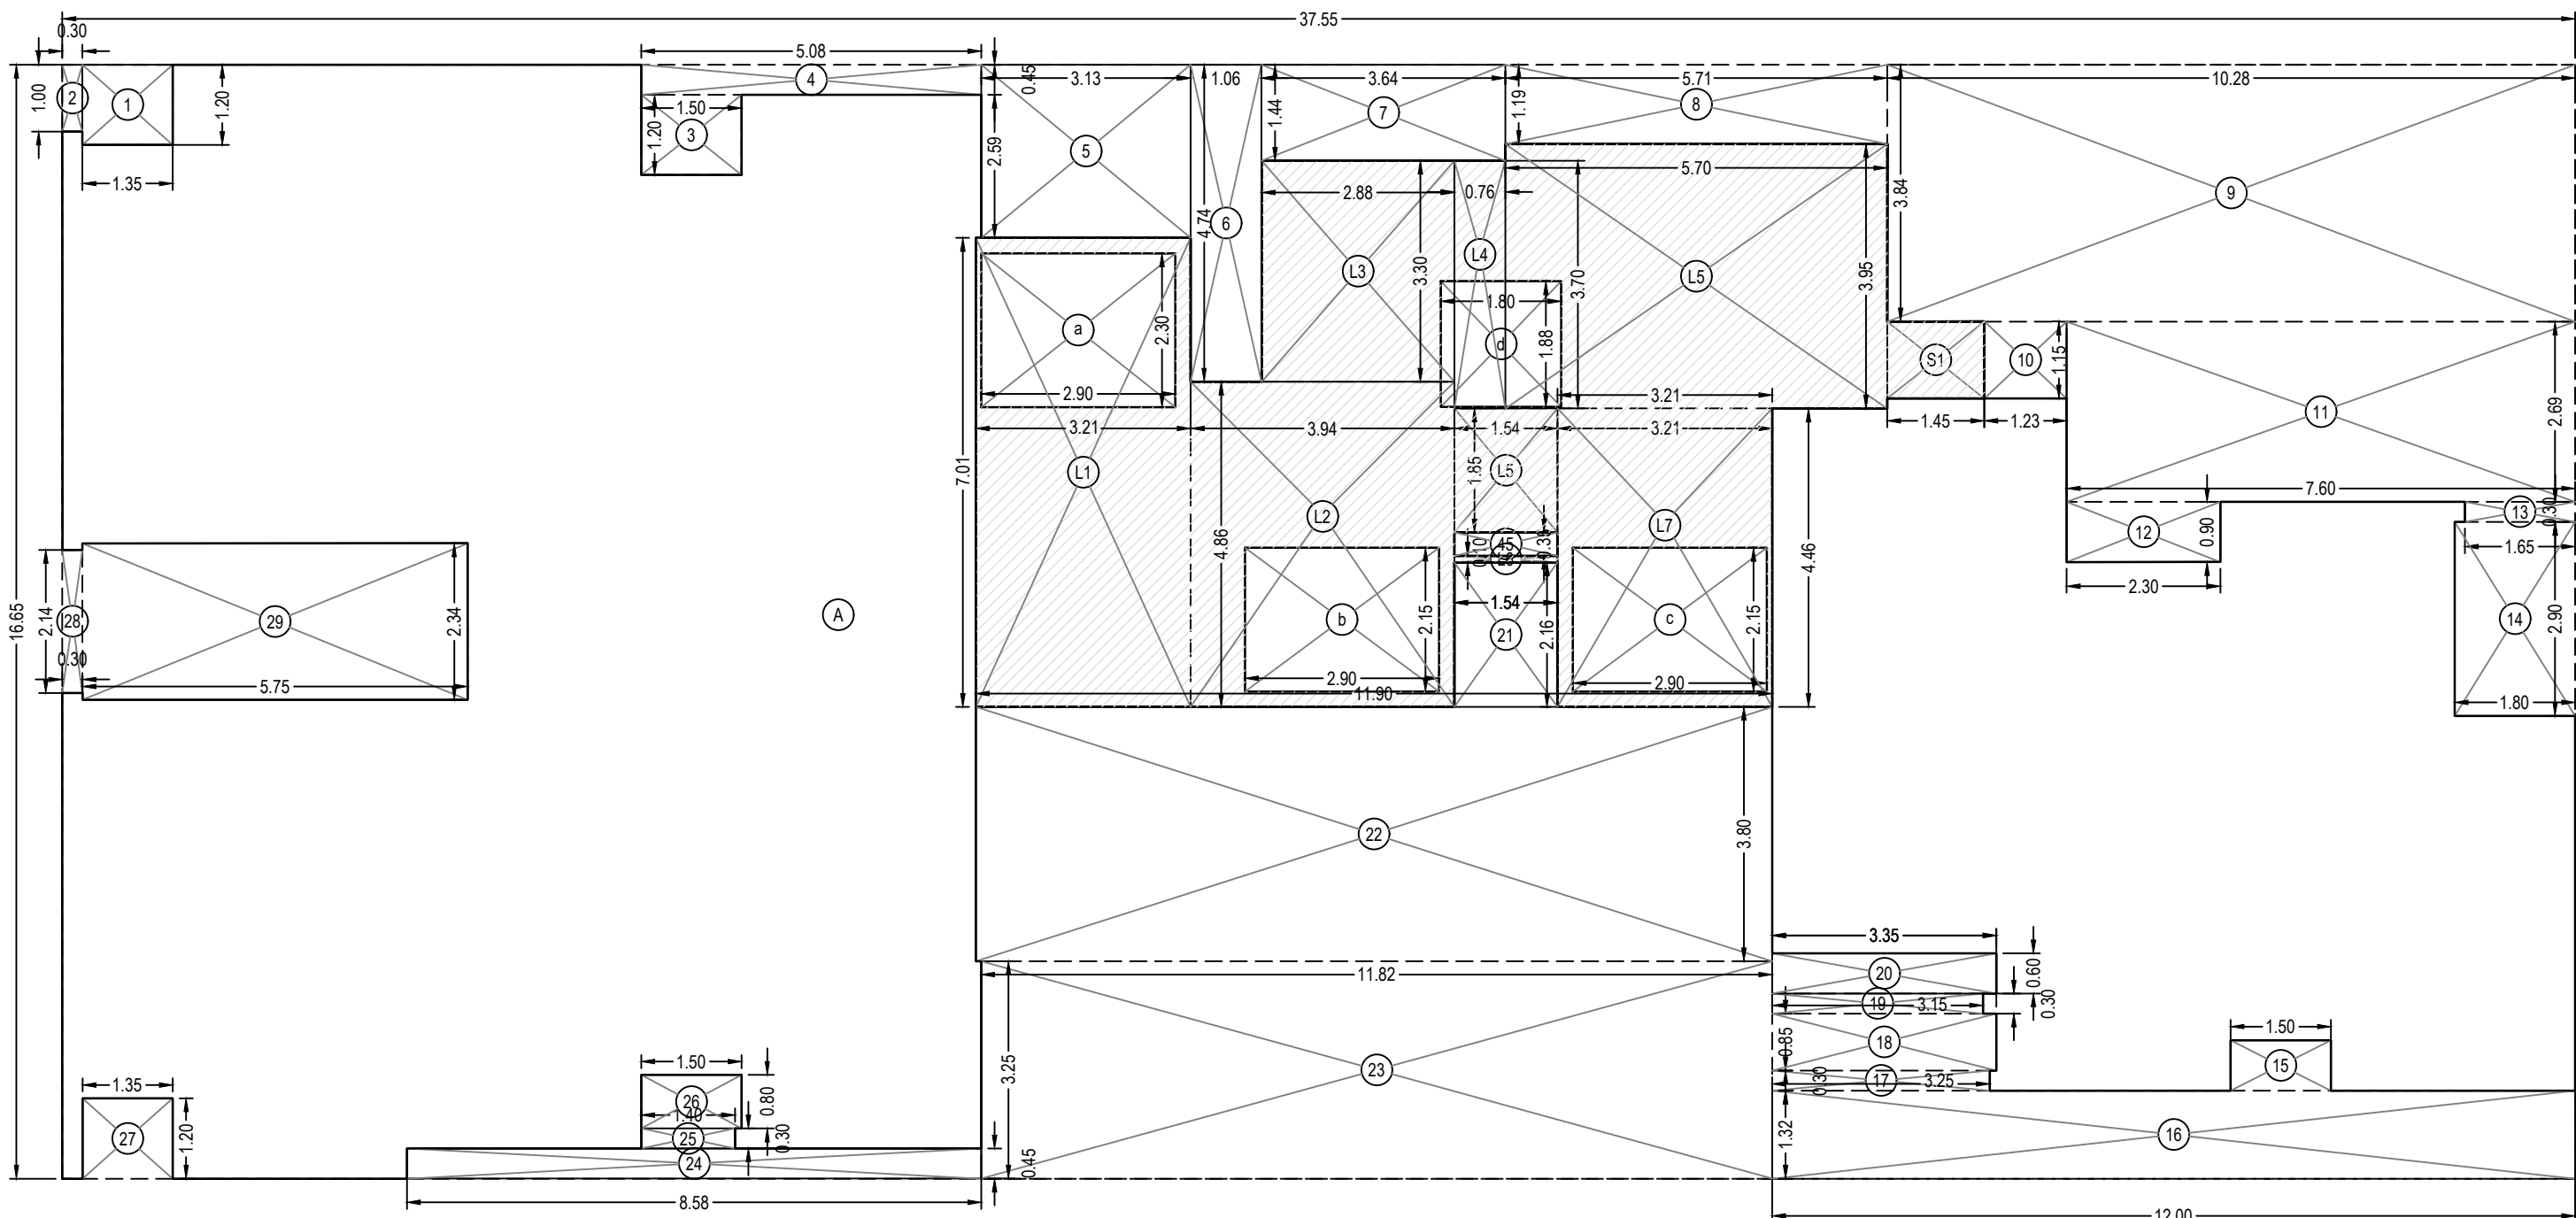

AREA DIAGRAM FOR 14TH & 16TH FLOOR

SCALE 1:100

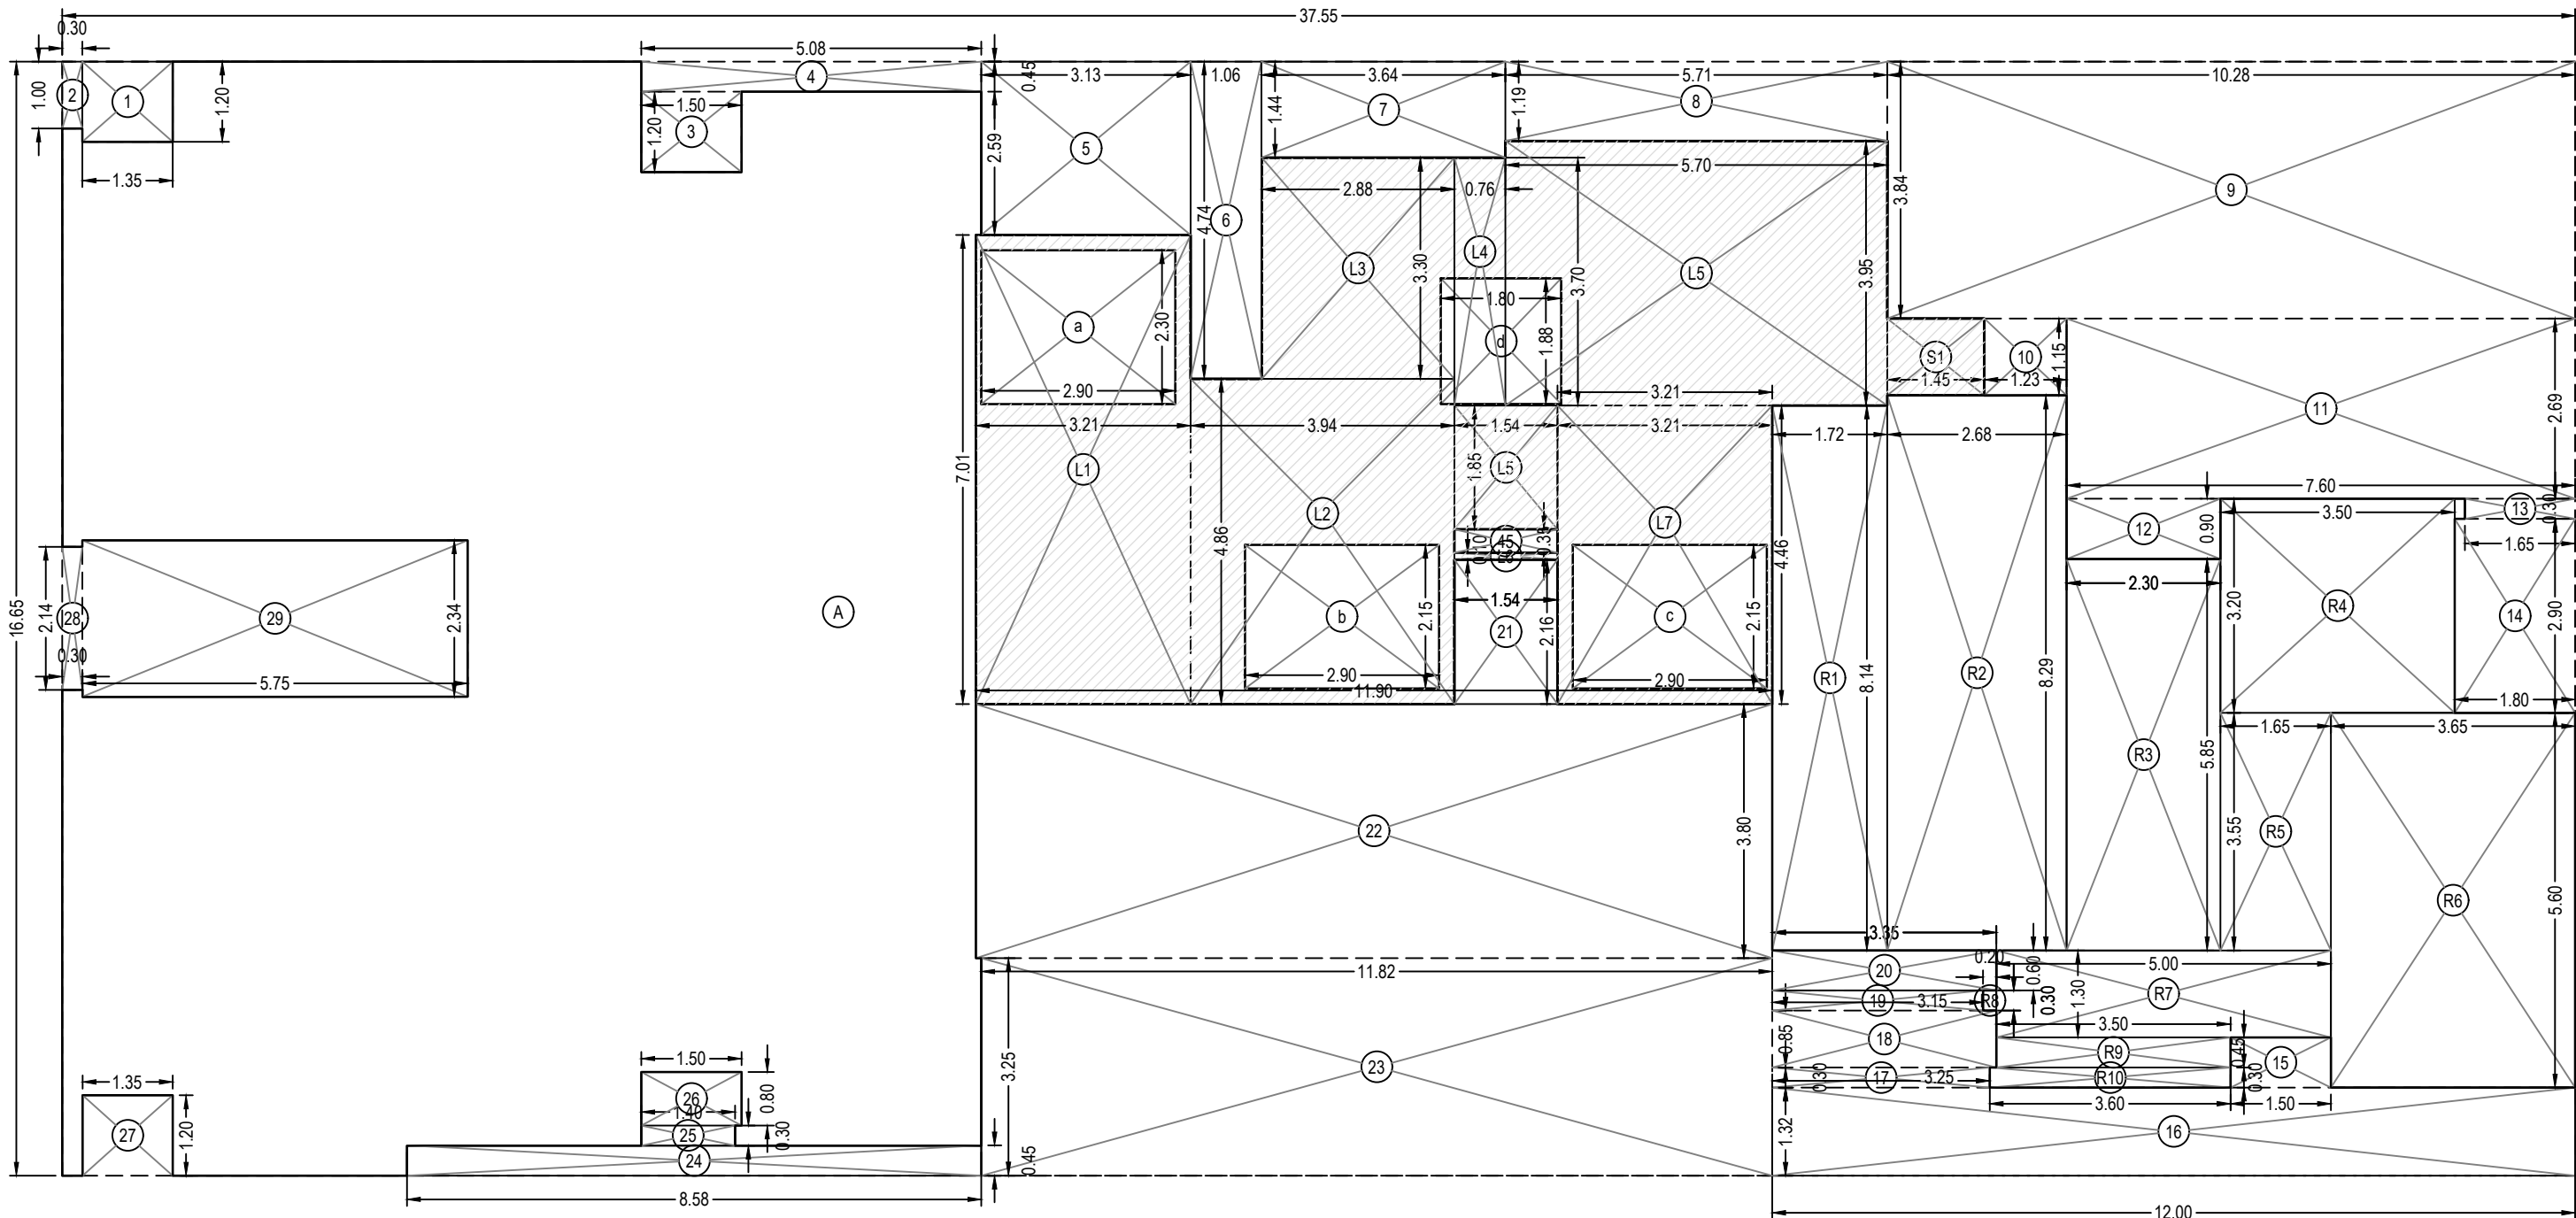

AREA DIAGRAM FOR 15TH FLOOR

SCALE 1:100

BUILT UP AREA CALCULATION

13TH FLOOR				
A	37.55	X	16.65	X 1 NO = 625.21 SQ.MT.
TOTAL ADDITION				= 625.21 SQ.MT. X

DEDUCTIONS

1	1.35	X	1.20	X 1 NO = 1.62 SQ.MT.
2	0.30	X	1.00	X 1 NO = 0.30 SQ.MT.
3	1.50	X	1.20	X 1 NO = 1.80 SQ.MT.
4	5.08	X	0.45	X 1 NO = 2.29 SQ.MT.
5	3.13	X	2.59	X 1 NO = 8.11 SQ.MT.
6	1.06	X	4.74	X 1 NO = 5.02 SQ.MT.
7	3.64	X	1.44	X 1 NO = 5.24 SQ.MT.
8	5.71	X	1.19	X 1 NO = 6.79 SQ.MT.
9	10.28	X	3.84	X 1 NO = 39.48 SQ.MT.
10	1.23	X	1.15	X 1 NO = 1.41 SQ.MT.
11	7.60	X	2.69	X 1 NO = 20.44 SQ.MT.
12	2.30	X	0.90	X 1 NO = 2.07 SQ.MT.
13	1.65	X	0.30	X 1 NO = 0.50 SQ.MT.
14	1.80	X	2.90	X 1 NO = 5.22 SQ.MT.
15	3.35	X	0.30	X 1 NO = 1.01 SQ.MT.
16	1.50	X	0.75	X 1 NO = 1.13 SQ.MT.
17	3.10	X	0.30	X 1 NO = 0.93 SQ.MT.
18	12.00	X	1.32	X 1 NO = 15.84 SQ.MT.
19	3.25	X	0.30	X 1 NO = 0.98 SQ.MT.
20	3.35	X	0.85	X 1 NO = 2.85 SQ.MT.
21	3.15	X	0.30	X 1 NO = 0.95 SQ.MT.
22	3.35	X	0.60	X 1 NO = 2.01 SQ.MT.
23	1.54	X	2.16	X 1 NO = 3.33 SQ.MT.
24	11.90	X	3.80	X 1 NO = 45.22 SQ.MT.
25	11.82	X	3.25	X 1 NO = 38.42 SQ.MT.
26	2.88	X	0.30	X 1 NO = 0.86 SQ.MT.
27	2.98	X	1.65	X 1 NO = 4.92 SQ.MT.
28	1.50	X	1.45	X 1 NO = 2.18 SQ.MT.
29	3.50	X	0.25	X 1 NO = 0.88 SQ.MT.
30	4.70	X	0.30	X 1 NO = 1.41 SQ.MT.
31	8.58	X	0.45	X 1 NO = 3.86 SQ.MT.
32	3.20	X	0.30	X 1 NO = 0.96 SQ.MT.
33	1.35	X	1.50	X 1 NO = 2.03 SQ.MT.
34	0.30	X	2.14	X 1 NO = 0.64 SQ.MT.
35	5.75	X	2.34	X 1 NO = 13.46 SQ.MT.
36	1.80	X	1.09	X 1 NO = 1.96 SQ.MT.
37	1.65	X	1.51	X 1 NO = 2.49 SQ.MT.
45	1.54	X	0.35	X 1 NO = 0.54 SQ.MT.
a	2.90	X	2.30	X 1 NO = 6.67 SQ.MT.
b	2.90	X	2.15	X 1 NO = 6.24 SQ.MT.
c	2.90	X	2.15	X 1 NO = 6.24 SQ.MT.
d	1.80	X	1.88	X 1 NO = 3.38 SQ.MT.
TOTAL DEDUCTION				= 271.62 SQ.MT. X1
TOTAL BUILT UP AREA [X - Y1]				= 353.59 SQ.MT. X1

LIFT AREA CALCULATION

13TH FLOOR				
L1	3.21	X	7.01	X 1 NO = 22.50 SQ.MT.
L2	3.94	X	4.86	X 1 NO = 19.15 SQ.MT.
L3	2.88	X	3.30	X 1 NO = 9.50 SQ.MT.
L4	0.76	X	3.70	X 1 NO = 2.81 SQ.MT.
L5	5.71	X	3.95	X 1 NO = 22.55 SQ.MT.
L6	1.54	X	1.85	X 1 NO = 2.85 SQ.MT.
L7	3.21	X	4.46	X 1 NO = 14.32 SQ.MT.
TOTAL DEDUCTIONS				= 93.83 SQ.MT.
STAIRCASE / LIFT / LIFT LOBBY AREA				= 71.30 SQ.MT. Y2

SERVANT TOILET AREA CALCULATION

13TH FLOOR				
S1	1.45	X	1.15	X 1 NO = 1.67 SQ.MT.
TOTAL SERVANT TOILET AREA PER FL. (13TH FLOOR)				= 1.67 SQ.MT. Y3

NET BUILT UP AREA [X1 - (Y2+Y3)]	= 280.62 SQ.MT.
----------------------------------	-----------------

BUILT UP AREA CALCULATION

15TH FLOOR				
A	37.55	X	16.65	X 1 NO = 625.21 SQ.MT.
TOTAL ADDITION				= 625.21 SQ.MT. X

DEDUCTIONS

1	1.35	X	1.20	X 1 NO = 1.62 SQ.MT.
2	0.30	X	1.00	X 1 NO = 0.30 SQ.MT.
3	1.50	X	1.20	X 1 NO = 1.80 SQ.MT.
4	5.08	X	0.45	X 1 NO = 2.29 SQ.MT.
5	3.13	X	2.59	X 1 NO = 8.11 SQ.MT.
6	1.06	X	4.74	X 1 NO = 5.02 SQ.MT.
7	3.64	X	1.44	X 1 NO = 5.24 SQ.MT.
8	5.71	X	1.19	X 1 NO = 6.79 SQ.MT.
9	10.28	X	3.84	X 1 NO = 39.48 SQ.MT.
10	1.23	X	1.15	X 1 NO = 1.41 SQ.MT.
11	7.60	X	2.69	X 1 NO = 20.44 SQ.MT.
12	2.30	X	0.90	X 1 NO = 2.07 SQ.MT.
13	1.65	X	0.30	X 1 NO = 0.50 SQ.MT.
14	1.80	X	2.90	X 1 NO = 5.22 SQ.MT.
15	1.50	X	0.75	X 1 NO = 1.13 SQ.MT.
16	12.00	X	1.32	X 1 NO = 15.84 SQ.MT.
17	3.25	X	0.30	X 1 NO = 0.98 SQ.MT.
18	3.35	X	0.85	X 1 NO = 2.85 SQ.MT.
19	3.15	X	0.30	X 1 NO = 0.95 SQ.MT.
20	3.35	X	0.60	X 1 NO = 2.01 SQ.MT.
21	1.54	X	2.16	X 1 NO = 3.33 SQ.MT.
22	11.90	X	3.80	X 1 NO = 45.22 SQ.MT.
23	11.82	X	3.25	X 1 NO = 38.42 SQ.MT.
24	8.58	X	0.45	X 1 NO = 3.86 SQ.MT.
25	1.40	X	0.30	X 1 NO = 0.42 SQ.MT.
26	1.50	X	0.80	X 1 NO = 1.20 SQ.MT.
27	1.35	X	1.20	X 1 NO = 1.62 SQ.MT.
28	0.30	X	2.14	X 1 NO = 0.64 SQ.MT.
29	5.75	X	2.34	X 1 NO = 13.46 SQ.MT.
45	1.54	X	0.35	X 1 NO = 0.54 SQ.MT.
a	2.90	X	2.30	X 1 NO = 6.67 SQ.MT.
b	2.90	X	2.15	X 1 NO = 6.24 SQ.MT.
c	2.90	X	2.15	X 1 NO = 6.24 SQ.MT.
d	1.80	X	1.88	X 1 NO = 3.38 SQ.MT.
TOTAL DEDUCTION				= 255.29 SQ.MT. Y1

BUILT UP AREA CALCULATION

14TH & 16TH FLOOR				
A	37.55	X	16.65	X 1 NO = 625.21 SQ.MT.
TOTAL ADDITION				= 625.21 SQ.MT. X

DEDUCTIONS

1	1.35	X	1.20	X 1 NO = 1.62 SQ.MT.
2	0.30	X	1.00	X 1 NO = 0.30 SQ.MT.
3	1.50	X	1.20	X 1 NO = 1.80 SQ.MT.
4	5.08	X	0.45	X 1 NO = 2.29 SQ.MT.
5	3.13	X	2.59	X 1 NO = 8.11 SQ.MT.
6	1.06	X	4.74	X 1 NO = 5.02 SQ.MT.
7	3.64	X	1.44	X 1 NO = 5.24 SQ.MT.
8	5.71	X	1.19	X 1 NO = 6.79 SQ.MT.
9	10.28	X	3.84	X 1 NO = 39.48 SQ.MT.
10	1.23	X	1.15	X 1 NO = 1.41 SQ.MT.
11	7.60	X	2.69	X 1 NO = 20.44 SQ.MT.
12	2.30	X	0.90	X 1 NO = 2.07 SQ.MT.
13	1.65	X	0.30	X 1 NO = 0.50 SQ.MT.
14	1.80	X	2.90	X 1 NO = 5.22 SQ.MT.
15	1.50	X	0.75	X 1 NO = 1.13 SQ.MT.
16	12.00	X	1.32	X 1 NO = 15.84 SQ.MT.
17	3.25	X	0.30	X 1 NO = 0.98 SQ.MT.
18	3.35	X	0.85	X 1 NO = 2.85 SQ.MT.
19	3.15	X	0.30	X 1 NO = 0.95 SQ.MT.
20	3.35	X	0.60	X 1 NO = 2.01 SQ.MT.
21	1.54	X	2.16	X 1 NO = 3.33 SQ.MT.
22	11.90	X	3.80	X 1 NO = 45.22 SQ.MT.
23	11.82	X	3.25	X 1 NO = 38.42 SQ.MT.
24	8.58	X	0.45	X 1 NO = 3.86 SQ.MT.
25	1.40	X	0.30	X 1 NO = 0.42 SQ.MT.
26	1.50	X	0.80	X 1 NO = 1.20 SQ.MT.
27	1.35	X	1.20	X 1 NO = 1.62 SQ.MT.
28	0.30	X	2.14	X 1 NO = 0.64 SQ.MT.
29	5.75	X	2.34	X 1 NO = 13.46 SQ.MT.
45	1.54	X	0.35	X 1 NO = 0.54 SQ.MT.
a	2.90	X	2.30	X 1 NO = 6.67 SQ.MT.
b	2.90	X	2.15	X 1 NO = 6.24 SQ.MT.
c	2.90	X	2.15	X 1 NO = 6.24 SQ.MT.
d	1.80	X	1.88	X 1 NO = 3.38 SQ.MT.
TOTAL DEDUCTION				= 255.29 SQ.MT. Y1
TOTAL BUILT UP AREA [X - Y1]				= 369.92 SQ.MT. X1

LIFT AREA CALCULATION

14TH & 16TH FLOOR				
L1	3.21	X	7.01	X 1 NO = 22.50 SQ.MT.
L2	3.94	X	4.86	X 1 NO = 19.15 SQ.MT.
L3	2.88	X	3.30	X 1 NO = 9.50 SQ.MT.
L4	0.76	X	3.70	X 1 NO = 2.81 SQ.MT.
L5	5.71	X	3.95	X 1 NO = 22.55 SQ.MT.
L6	1.54	X	1.85	X 1 NO = 2.85 SQ.MT.
L7	3.21	X	4.46	X 1 NO = 14.32 SQ.MT.
TOTAL DEDUCTIONS				= 93.83 SQ.MT.
STAIRCASE / LIFT / LIFT LOBBY AREA				= 71.30 SQ.MT. Y2

SERVANT TOILET AREA CALCULATION

14TH & 16TH FLOOR				
S1	1.45	X	1.15	X 1 NO = 1.67 SQ.MT.
TOTAL SERVANT TOILET AREA PER FL. (14TH & 16TH FLOOR)				= 1.67 SQ.MT. Y3

NET BUILT UP AREA [X1 - (Y2+Y3)]	= 296.95 SQ.MT.
----------------------------------	-----------------

REFUGE AREA CALCULATION

15TH FLOOR				
R1	1.72	X	8.14	X 1 NO = 14.00 SQ.MT.
R2	2.68	X	8.29	X 1 NO = 22.22 SQ.MT.
R3	2.30	X	5.85	X 1 NO = 13.46 SQ.MT.
R4	3.50	X	3.20	X 1 NO = 11.20 SQ.MT.
R5	1.65	X	3.55	X 1 NO = 5.86 SQ.MT.
R6	3.65	X	5.60	X 1 NO = 20.44 SQ.MT.
R7	5.00	X	1.30	X 1 NO = 6.50 SQ.MT.
R8	0.20	X	0.30	X 1 NO = 0.06 SQ.MT.
R9	3.50	X	0.45	X 1 NO = 1.58 SQ.MT.
R10	3.80	X	0.30	X 1 NO = 1.08 SQ.MT.
TOTAL REFUGE AREA				= 96.40 SQ.MT. Y2
TOTAL BUILT UP AREA [X - (Y1+Y2)]				= 273.52 SQ.MT. X1

LIFT AREA CALCULATION

15TH FLOOR				
L1	3.21	X	7.01	X 1 NO = 22.50 SQ.MT.
L2	3.94	X	4.86	X 1 NO = 19.15 SQ.MT.
L3	2.88	X	3.30	X 1 NO = 9.50 SQ.MT.
L4	0.76	X	3.70	X 1 NO = 2.81 SQ.MT.
L5	5.71	X	3.95	X 1 NO = 22.55 SQ.MT.
L6	1.54	X	1.85	X 1 NO = 2.85 SQ.MT.
L7	3.21	X	4.46	X 1 NO = 14.32 SQ.MT.
TOTAL DEDUCTIONS				= 93.83 SQ.MT.
STAIRCASE / LIFT / LIFT LOBBY AREA				= 71.30 SQ.MT. Y3

SERVANT TOILET AREA CALCULATION

15TH FLOOR				
S1	1.45	X	1.15	X 1 NO = 1.67 SQ.MT.
TOTAL SERVANT TOILET AREA PER FL. (15TH FLOOR)				= 1.67 SQ.MT. Y4

NET BUILT UP AREA [X1 - (Y3+Y4)]	= 200.55 SQ.MT.
----------------------------------	-----------------

PROFORMA - B

CONTENTS OF SHEET

BUA DIAGRAMS AND BUA CALCULATIONS

DESCRIPTION OF PROPOSAL & PROPERTY

PROPOSED REDEVELOPMENT OF EXISTING BUILDING ON PLOT BEARING F.P. NO. 892, TPS IV OF MAHIM DIVISION, SHANKAR GHANEKAR MARG, GOKHALE ROAD (SOUTH), DADAR WEST, MUMBAI- 400 028.IN G NORTH WARD.

PLANS FOR IOD

AMIT JAGANNATH H MARATHE	SANDIPKU MAR ARVIND WAGH	Pankaj Shridhar Bhair
S.E.B.P.(CITY)-X	A.E.B.P.(CITY)-VII	E.E.B.P.(CITY)-III

NAME OF APPLICANT

Deepak Thanekar
M/S. VISHWAKUTIR CO-OP HSG SOC. LTD.
Digitally signed by Deepak Thanekar
Date: 2025.11.04 11:52:56 +05'30'


NORTH LINE	JOB NO.	DATE	CHECKED	DRAWN BY
	2025	20.10.2025	SSJ	SSC

NAME, ADDRESS & SIGNATURE OF CONSULTING ARCHITECT


NAME, ADDRESS & SIGNATURE OF ARCHITECT

KANHERE ASSOCIATES LLP
UNIT NO.13 & 14, 2ND FLOOR, SHOPPLINK BUILDING, DOSTI ACRES, WADALA EAST, MUMBAI-400 037.


SAURAB H SATISH JADHAV
LICENSE SURVEYOR
S.S.JADHAV
LIC NO.J/188/L5

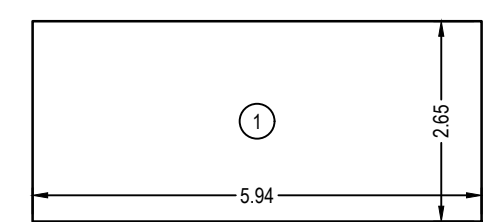


**SHOP 1 (GROUND FLOOR)
AREA DIAGRAM
SCALE 1:100**

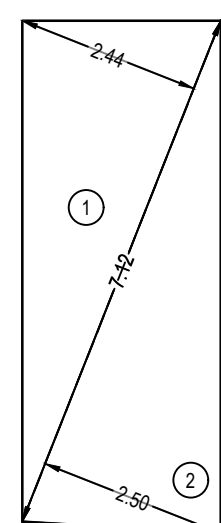


**SHOP 2 (GROUND FLOOR)
AREA DIAGRAM
SCALE 1:100**

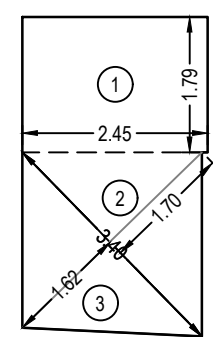


**SHOP 3 (GROUND FLOOR)
AREA DIAGRAM
SCALE 1:100**

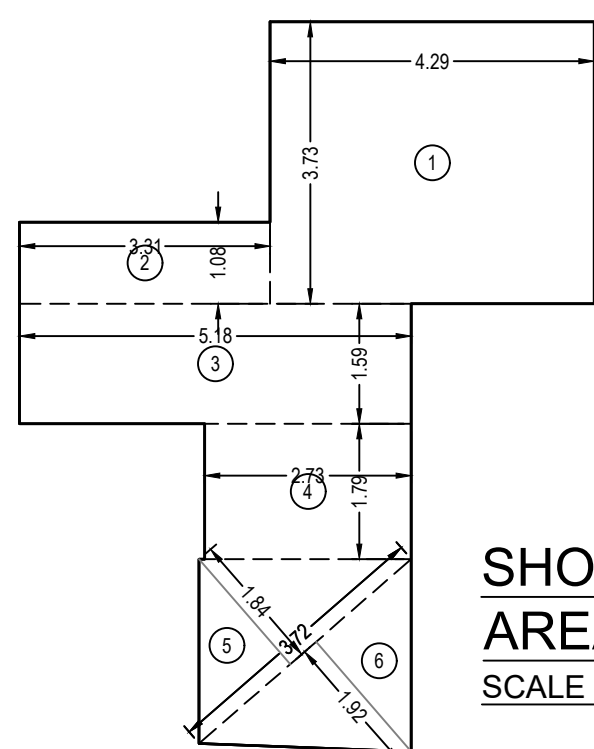


**SHOP 4 (GROUND FLOOR)
AREA DIAGRAM
SCALE 1:100**

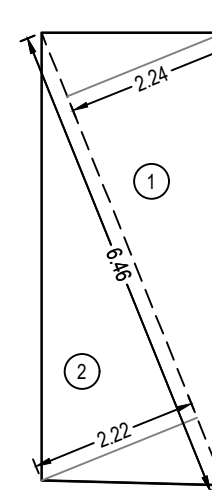


**SHOP 5 (GROUND FLOOR)
AREA DIAGRAM
SCALE 1:100**

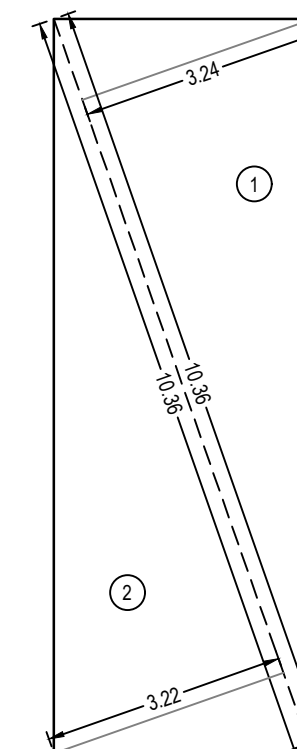

**SHOP 6 (GROUND FLOOR)
AREA DIAGRAM
SCALE 1:100**

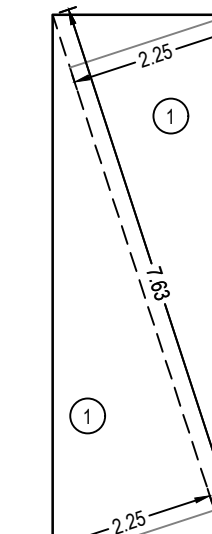

**SHOP 7 (GROUND FLOOR)
AREA DIAGRAM
SCALE 1:100**

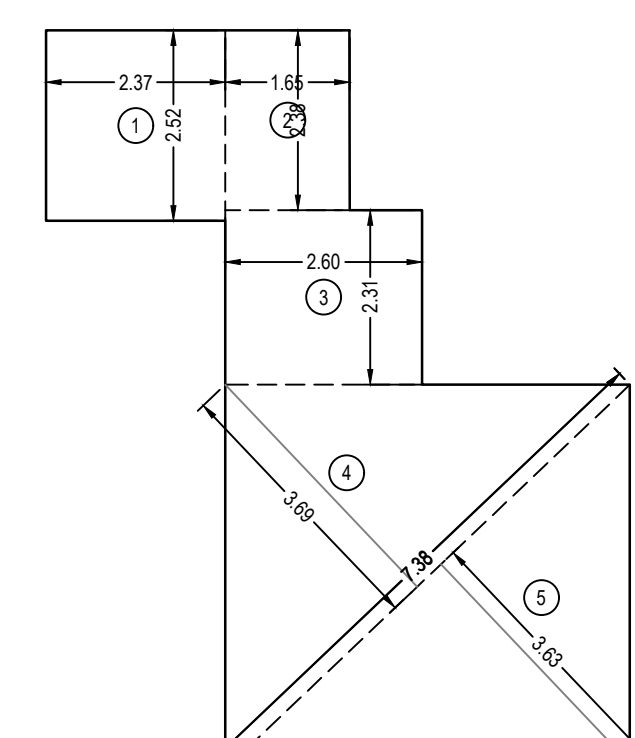

**SHOP 8 (GROUND FLOOR)
AREA DIAGRAM
SCALE 1:100**

BUILT UP AREA CALCULATION						
SHOP 8 (GR FLOOR)						
1	2.37	X	2.52	X 1 NO	=	5.97 SQ.MT.
2	1.65	X	2.38	X 1 NO	=	3.93 SQ.MT.
3	2.60	X	2.31	X 1 NO	=	6.01 SQ.MT.
4	1/2	X	7.38	X 3.69 X 1 NO	=	13.62 SQ.MT.
5	1/2	X	7.38	X 3.63 X 1 NO	=	13.39 SQ.MT.
TOTAL ADDITION					=	42.92 SQ.MT.
COMMON TOILET PRORATA DISTRIBUTION						
+ 42.92 / 349.34 X 5.93					=	0.73 SQ.MT.
SHOP 8 (GR FLOOR)					=	43.65 SQ.MT.

BUILT UP AREA CALCULATION						
SHOP 1 (GR FLOOR)						
1	5.94	X	2.65	X 1 NO	=	15.74 SQ.MT.
TOTAL ADDITION					=	15.74 SQ.MT.
COMMON TOILET PRORATA DISTRIBUTION						
= 15.74 / 349.34 X 5.93					=	0.27 SQ.MT.
SHOP 1 (GR FLOOR)						
					=	16.01 SQ.MT.

BUILT UP AREA CALCULATION									
SHOP 2 (GR FLOOR)									
1	1/2	X	7.12	X	2.44	X	1 NO	=	8.69 SQ.MT.
2	1/2	X	7.12	X	2.50	X	1 NO	=	8.90 SQ.MT.
TOTAL ADDITION								=	17.59 SQ.MT.
COMMON TOILET PRORATA DISTRIBUTION									
= 17.59 / 348.34 X 5.93								=	0.30 SQ.MT.


BUILT UP AREA CALCULATION									
SHOP 3 (GR FLOOR)									
1	2.45	X	1.79	X	1 NO	=	4.39	SQ.MT.	
2	1/2	X	3.40	X	1.70	X 1 NO	=	2.89	SQ.MT.
3	1/2	X	3.40	X	1.62	X 1 NO	=	2.75	SQ.MT.
TOTAL ADDITION							=	10.03	SQ.MT. X
COMMON TOILET PRORATA DISTRIBUTION									

BUILT UP AREA CALCULATION							
SHOP 4 (GR FLOOR)							
1	4.29	X	3.73	X 1 NO	=	16.00 SQ.MT.	
2	3.31	X	1.08	X 1 NO	=	3.57 SQ.MT.	
3	5.18	X	1.59	X 1 NO	=	8.24 SQ.MT.	
4	2.73	X	1.79	X 1 NO	=	4.89 SQ.MT.	
5	1/2	X	3.72	X 1.84	X 1 NO	=	3.42 SQ.MT.
6	1/2	X	3.72	X 1.82	X 1 NO	=	3.37 SQ.MT.
TOTAL ADDITION					=	39.69 SQ.MT.	
COMMON TOILET PRORATA DISTRIBUTION					=	0.87 SQ.MT.	
= 39.69 349.34 X 5.93					=	66.7 SQ.MT.	
SHOP 4 (GR FLOOR)					=	40.56 SQ.MT.	


BUILT UP AREA CALCULATION							
SHOP 5 (GR FLOOR)							
1	1/2	X	6.48	X	2.24	X 1 NO	= 7.24 SQ.MT.
2	1/2	X	6.48	X	2.22	X 1 NO	= 7.17 SQ.MT.
TOTAL ADDITION							= 14.41 SQ.MT.
COMMON TOILET PRORATA DISTRIBUTION							
= 14.41 / 349.34 X 5.93							= 0.24 SQ.MT.

BUILT UP AREA CALCULATION									
SHOP 6 (GR FLOOR)									
1	1/2	X	10.36	X	3.24	X	1 NO	=	16.78 SQ.MT.
2	1/2	X	10.36	X	3.22	X	1 NO	=	16.68 SQ.MT.
TOTAL ADDITION								=	33.46 SQ.MT.
COMMON TOILET PRORATA DISTRIBUTION									
= 33.46 / 349.34 X 5.93								=	0.57 SQ.MT.


BUILT UP AREA CALCULATION									
SHOP 7 (GR FLOOR)									
1	1/2	X	7.63	X	2.25	X	2 NOS	=	17.17 SQ.MT.
TOTAL ADDITION								=	17.17 SQ.MT.
COMMON TOILET PRORATA DISTRIBUTION									
= 17.17/ 349.34 X 5.93								=	0.29 SQ.MT.
SHOP 7 (GR FLOOR)								=	17.46 SQ.MT.

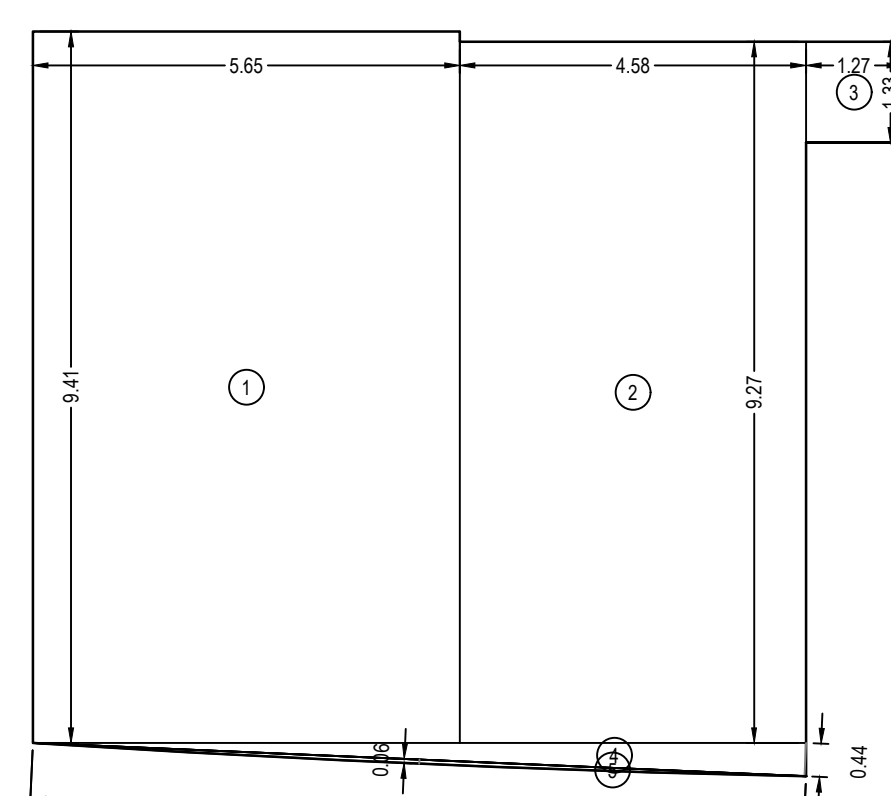


**NR 101 (1ST FLOOR)
AREA DIAGRAM
SCALE 1:100**

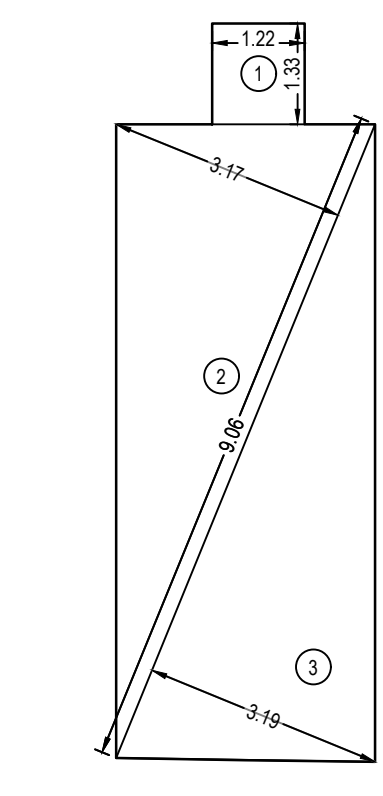

**NR 102 (1ST FLOOR)
AREA DIAGRAM
SCALE 1:100**

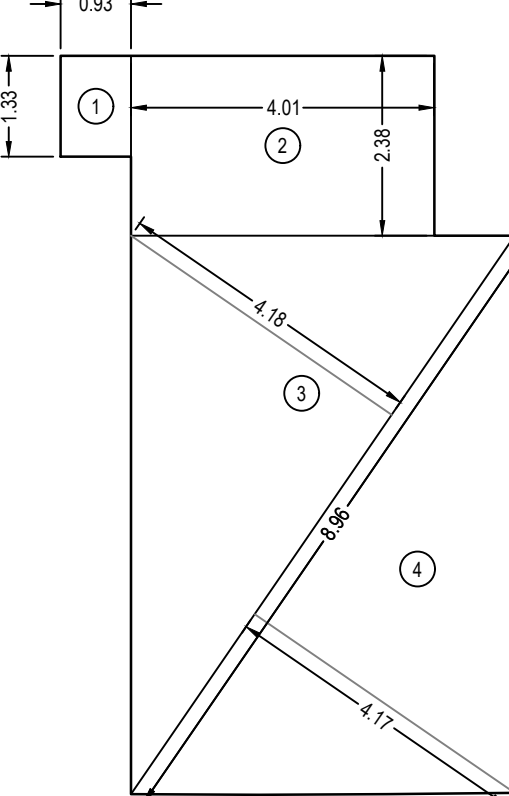


**NR 103 (1ST FLOOR)
AREA DIAGRAM
SCALE 1:100**

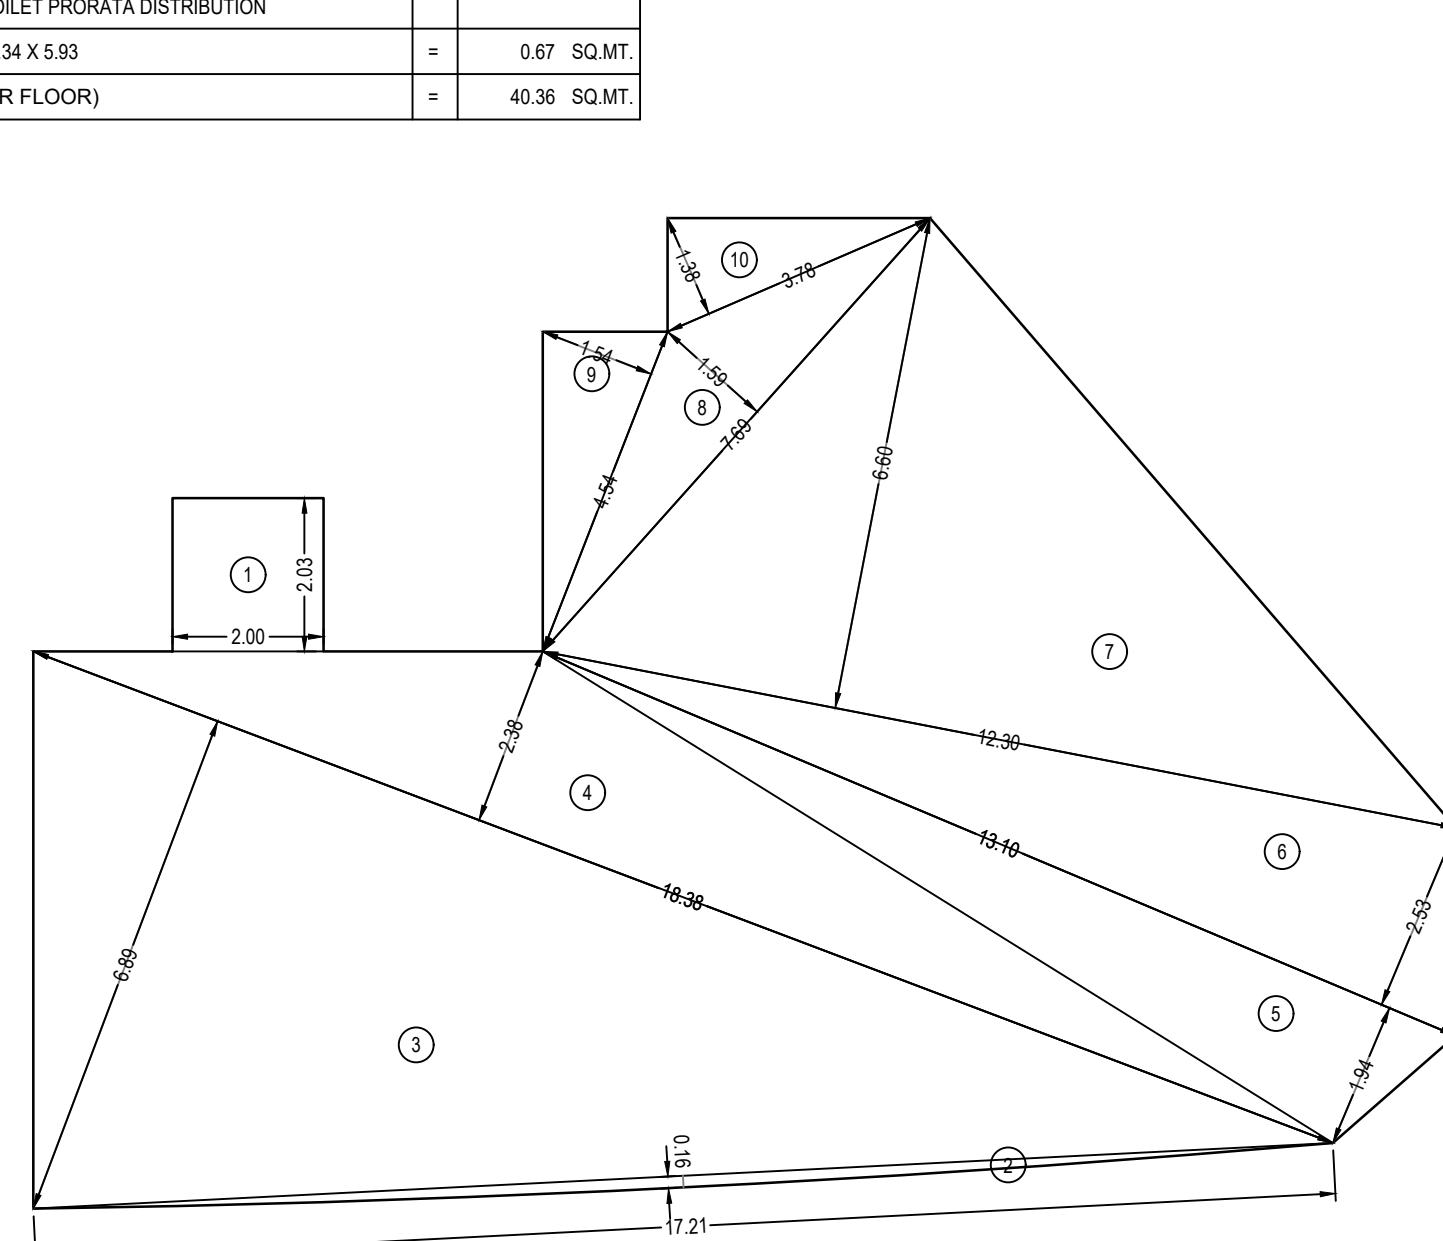

**NR 104 (1ST FLOOR)
AREA DIAGRAM
SCALE 1:100**


BUILT UP AREA CALCULATION						
NR 104 (1ST FLOOR)		2.00	X	2.03	X	1 NO
1					=	4.06 SQ.MT.
2	23	X	17.21	X	0.16	X 1 NO
3	12	X	18.38	X	6.89	X 1 NO
4	12	X	18.38	X	2.38	X 1 NO
5	12	X	13.10	X	1.94	X 1 NO
6	12	X	13.10	X	2.54	X 1 NO
7	12	X	12.30	X	6.60	X 1 NO
8	12	X	7.69	X	1.99	X 1 NO
9	12	X	4.54	X	1.54	X 1 NO
10	12	X	3.78	X	1.38	X 1 NO
TOTAL ADDITION					=	173.25 SQ.MT.
COMMON PASSAGE PRORATA DISTRIBUTION						
= 173.25 / 366.71 X 22.86					=	10.80 SQ.MT.
NR 101 (1ST FLOOR)					=	184.05 SQ.MT.

COMMON PASSAGE AREA			
TOTAL BUA OF 1ST FLOOR			= 389.57 SQ.MT.
LESS: NR 101	=	99.98 SQ.MT.	
LESS: NR 102	=	30.43 SQ.MT.	
LESS: NR 103	=	48.19 SQ.MT.	
LESS: NR 104	=	173.25 SQ.MT.	
LESS: NR 105	=	14.86 SQ.MT.	= 366.71 SQ.MT.
COMMON PASSAGE AREA			= 22.86 SQ.MT.

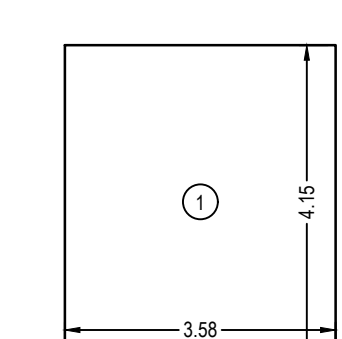


**NR 105 (1ST FLOOR)
AREA DIAGRAM
SCALE 1:100**

BUILT UP AREA CALCULATION						
NR 105 (1ST FLOOR)						
1	3.58	X	4.15	X	1 NO	= 14.86 SQ.MT.
TOTAL ADDITION						= 14.86 SQ.MT.
COMMON PASSAGE PRORATA DISTRIBUTION						
= 14.86 / 368.71 X 22.86						= 0.93 SQ.MT.
NR 101 (1ST FLOOR)						= 15.79 SQ.MT.

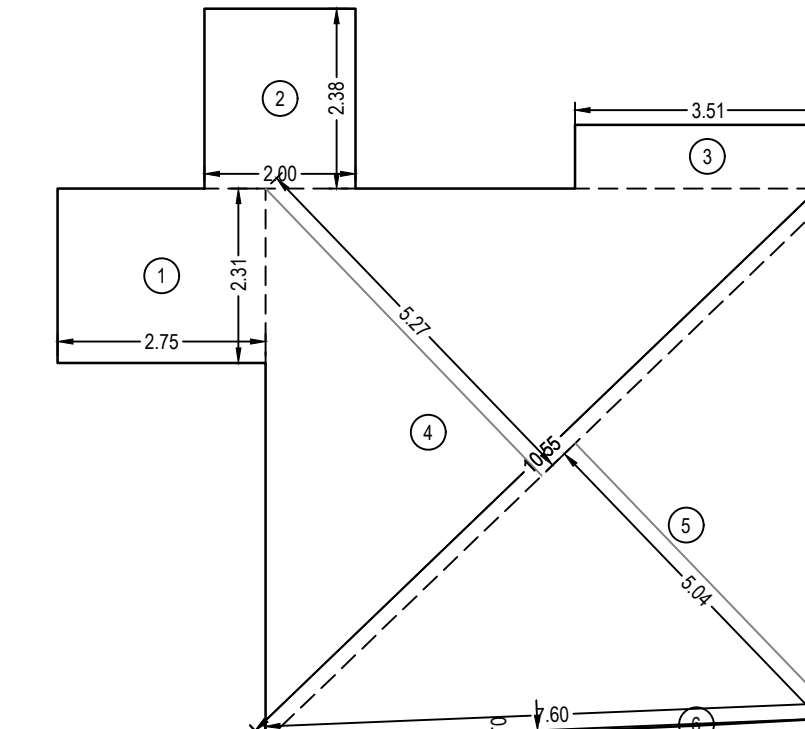

**SHOP 9 (GROUND FLOOR)
AREA DIAGRAM
SCALE 1:100**

BUILT UP AREA CALCULATION							
SHOP 9 (GR FLOOR)							
1	2.75	X	2.31	X 1 NO	=	6.35 SQ.M	
2	2.00	X	2.38	X 1 NO	=	4.76 SQ.M	
3	3.51	X	0.84	X 1 NO	=	2.95 SQ.M	
4	1/2	X	10.55	X 5.27	X 1 NO	=	27.80 SQ.M
5	1/2	X	10.55	X 5.04	X 1 NO	=	26.59 SQ.M
6	2/3	X	7.60	X 0.03	X 1 NO	=	0.15 SQ.M
TOTAL ADDITION						=	68.60 SQ.M
COMMON TOILET PRORATA DISTRIBUTION							
= 68.60 / 549.34 X 5.93						=	1.17 SQ.M
SHOP 9 (GR FLOOR)						=	69.77 SQ.M

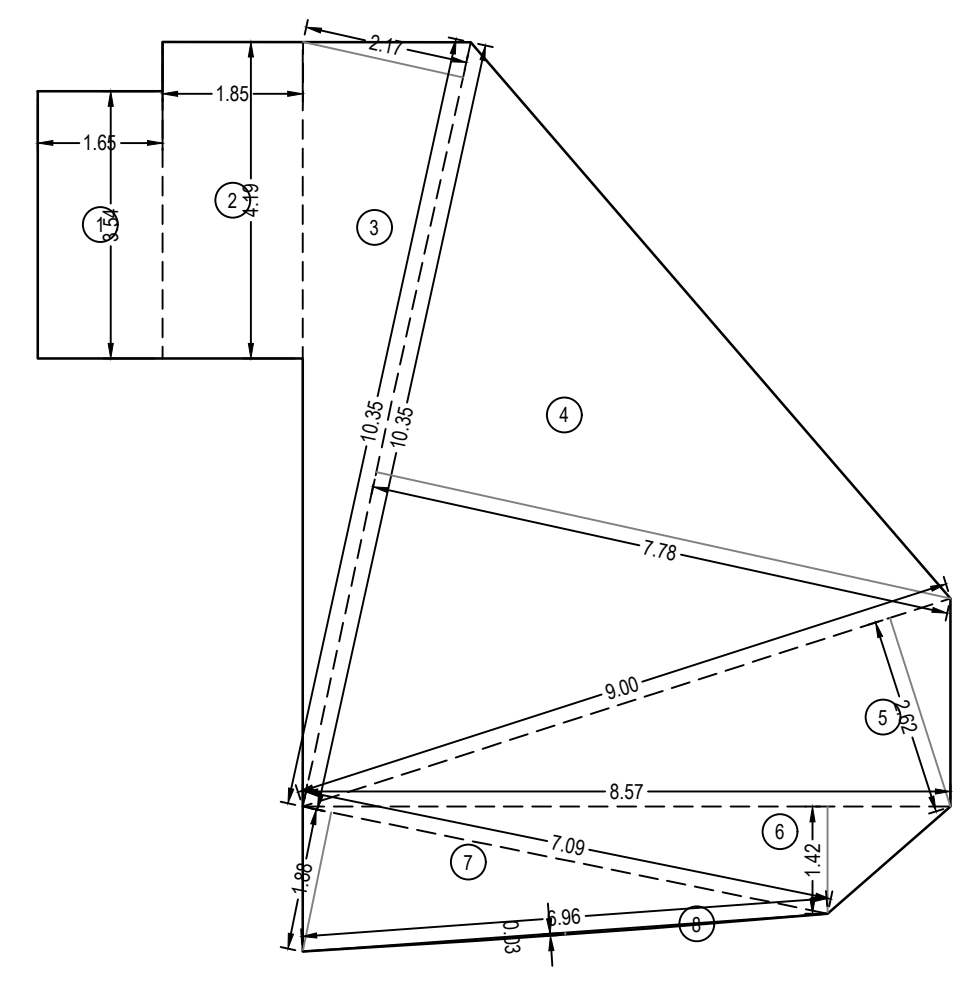


**SHOP 10 (GROUND FLOOR)
AREA DIAGRAM
SCALE 1:100**

BUILT UP AREA CALCULATION						
SHOP 10 (GR FLOOR)						
1	1.65	X	3.54	X 1 NO	=	5.84 SQ.MT.
2	1.85	X	4.19	X 1 NO	=	7.75 SQ.MT.
3	12	X	10.55	X 2.17 X 1 NO	=	11.23 SQ.MT.
4	12	X	10.55	X 7.78 X 1 NO	=	40.28 SQ.MT.
5	12	X	9.00	X 2.82 X 1 NO	=	11.79 SQ.MT.
6	12	X	2.57	X 1.42 X 1 NO	=	6.06 SQ.MT.
7	12	X	7.09	X 1.88 X 1 NO	=	6.86 SQ.MT.
8	23	X	6.96	X 0.03 X 1 NO	=	0.12 SQ.MT.
TOTAL ADDITION					=	89.73 SQ.MT.
COMMON TOILET PRORATA DISTRIBUTION						
= 89.73 / 349.34 X 5.93					=	1.52 SQ.MT.
SHOP 9 (GR FLOOR)						
					=	91.25 SQ.MT.

BUILT UP AREA CALCULATION									
NR 101 (1ST FLOOR)									
1	5.65	X	9.41	X	1 NO	=	53.17	SQ.M	
2	4.58	X	9.27	X	1 NO	=	42.46	SQ.M	
3	1.27	X	1.33	X	1 NO	=	1.69	SQ.M	
4	1/2	X	10.24	X	0.44 X 1 NO	=	2.25	SQ.M	
5	2/3	X	10.24	X	0.06 X 1 NO	=	0.41	SQ.M	
TOTAL ADDITION							=	99.98	SQ.M
COMMON PASSAGE PRORATA DISTRIBUTION									
= 99.98 / 366.71 X 22.86							=	6.23	SQ.M
NR 101 (1ST FLOOR)									
							=	106.21	SQ.M


BUILT UP AREA CALCULATION						
NR 102 (1ST FLOOR)						
1	1.22	X	1.33	X	1 NO	= 1.62 SQ.MT.
2	1/2	X	9.06	X	3.17 X 1 NO	= 14.36 SQ.MT.
3	1/2	X	9.06	X	3.19 X 1 NO	= 14.45 SQ.MT.
TOTAL ADDITION						= 30.43 SQ.MT.
COMMON PASSAGE PRORATA DISTRIBUTION						
= 30.43 / 366.71 X 22.86						= 1.90 SQ.MT.
NR 101 (1ST FLOOR)						
						= 32.33 SQ.MT.

BUILT UP AREA CALCULATION						
NR 103 (1ST FLOOR)						
1	0.93	X	1.33	X	1 NO	= 1.24 SQ.MT.
2	4.01	X	2.38	X	1 NO	= 9.54 SQ.MT.
3	1/2	X	8.86	X	4.18 X 1 NO	= 18.73 SQ.MT.
4	1/2	X	8.86	X	4.17 X 1 NO	= 18.68 SQ.MT.
TOTAL ADDITION						= 48.19 SQ.MT. X
COMMON PASSAGE PRORATA DISTRIBUTION						
						= 48.19 / 965.71 X 22.86
						= 3.00 SQ.MT.
NR 101 (1ST FLOOR)						
						= 51.19 SQ.MT.

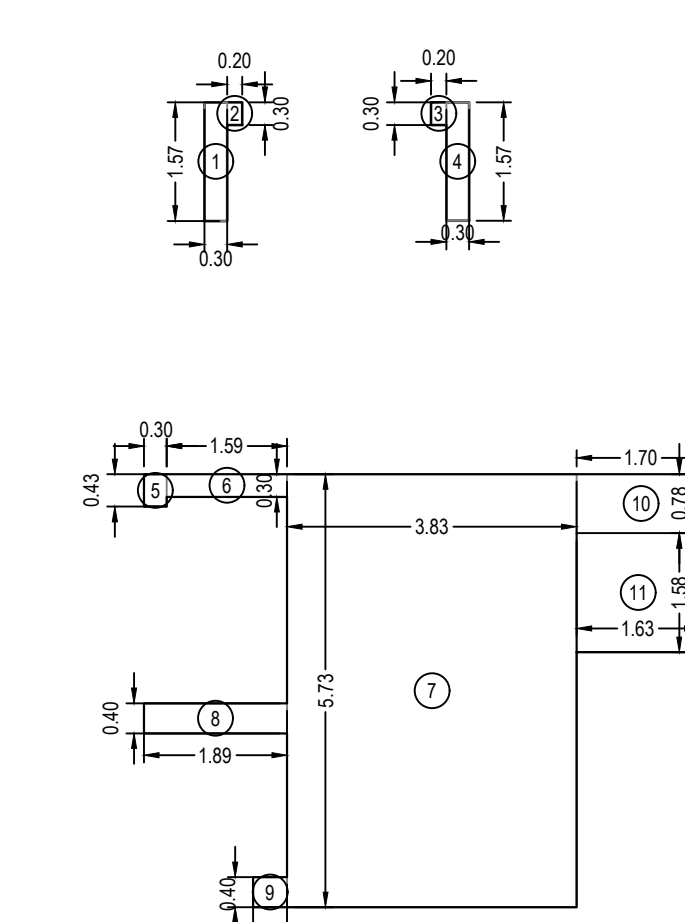


**FLAT NO. 801
AREA DIAGRAM
SCALE 1:100**

BUILT UP AREA CALCULATION						
FLAT NO. 801						
1	0.30	X	1.57	X 1 NO	=	0.47 SQ.MT
2	0.20	X	0.30	X 1 NO	=	0.06 SQ.MT
3	0.20	X	0.30	X 1 NO	=	0.06 SQ.MT
4	0.30	X	1.57	X 1 NO	=	0.47 SQ.MT
5	0.30	X	0.43	X 1 NO	=	0.13 SQ.MT
6	1.59	X	0.30	X 1 NO	=	0.48 SQ.MT
7	3.83	X	5.73	X 1 NO	=	21.95 SQ.MT
8	1.89	X	0.40	X 1 NO	=	0.76 SQ.MT
9	0.45	X	0.40	X 1 NO	=	0.18 SQ.MT
10	1.70	X	0.78	X 1 NO	=	1.33 SQ.MT
11	1.63	X	1.58	X 1 NO	=	2.58 SQ.MT
TOTAL ADDITION						= 28.47 SQ.MT

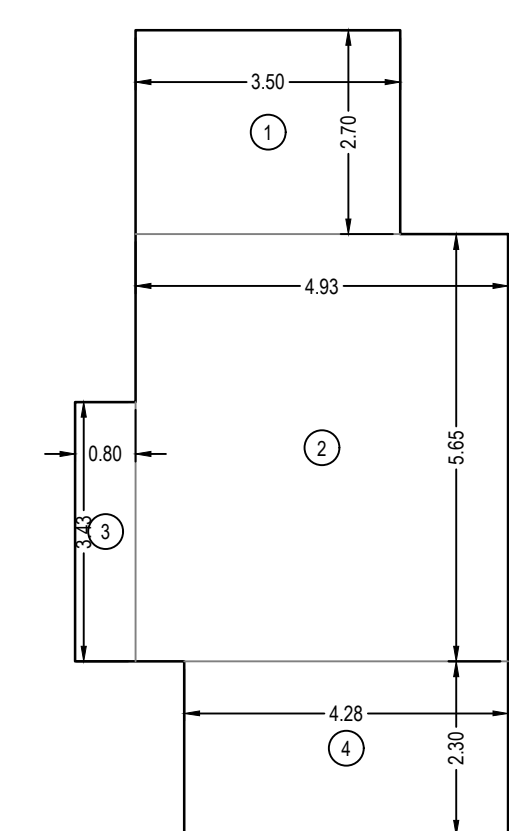


**FLAT NO. 1001
AREA DIAGRAM
SCALE 1:100**

BUILT UP AREA CALCULATION						
FLAT NO. 1001						
1	3.50	X	2.70	X 1 NO	=	9.45 SQ.MT.
2	4.93	X	5.65	X 1 NO	=	27.85 SQ.MT.
3	0.80	X	3.43	X 1 NO	=	2.74 SQ.MT.
4	4.28	X	2.30	X 1 NO	=	9.84 SQ.MT.
TOTAL ADDITION					=	49.88 SQ.MT. X

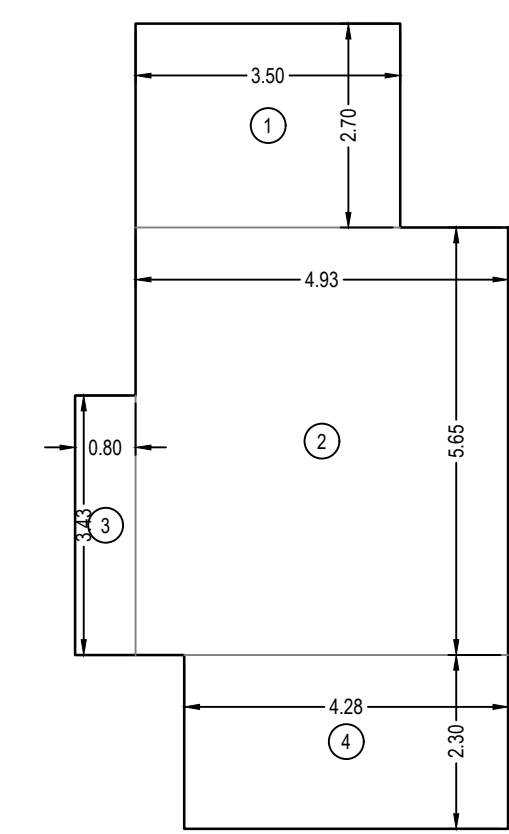


**FLAT NO. 1101
AREA DIAGRAM
SCALE 1:100**

BUILT UP AREA CALCULATION									
FLAT NO. 1101									
1		3.50	X	2.70	X	1 NO	=	9.45	SQ.MT.
2		4.93	X	5.65	X	1 NO	=	27.85	SQ.MT.
3		0.80	X	3.43	X	1 NO	=	2.74	SQ.MT.
4		4.28	X	2.30	X	1 NO	=	9.84	SQ.MT.
TOTAL ADDITION								=	49.88 SQ.MT. X

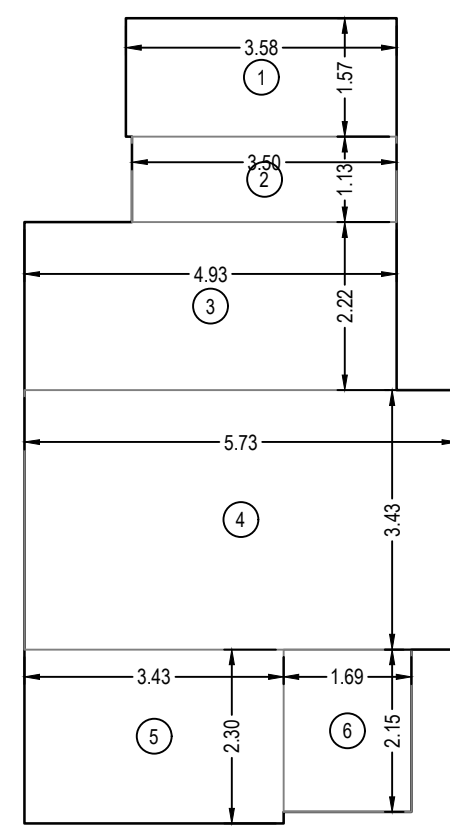


**FLAT NO. 1002
AREA DIAGRAM
SCALE 1:100**

BUILT UP AREA CALCULATION									
FLAT NO. 1002									
1	3.58	X	1.57	X	1 NO	=	5.62	SQ.MT.	
2	3.50	X	1.13	X	1 NO	=	3.96	SQ.MT.	
3	4.93	X	2.22	X	1 NO	=	10.94	SQ.MT.	
4	5.73	X	3.43	X	1 NO	=	19.63	SQ.MT.	
5	3.43	X	2.30	X	1 NO	=	7.89	SQ.MT.	
6	1.69	X	2.15	X	1 NO	=	3.63	SQ.MT.	
TOTAL ADDITION							=	51.67	SQ.MT. X

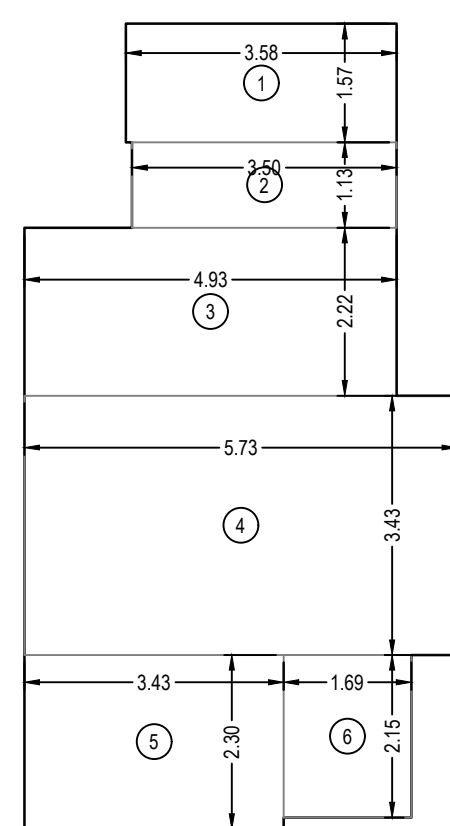


**FLAT NO. 1102
AREA DIAGRAM
SCALE 1:100**

BUILT UP AREA CALCULATION									
FLAT NO. 1102									
1	3.58	X	1.57	X	1 NO	=	5.62	SQ.MT.	
2	3.50	X	1.13	X	1 NO	=	3.96	SQ.MT.	
3	4.93	X	2.22	X	1 NO	=	10.94	SQ.MT.	
4	5.73	X	3.43	X	1 NO	=	19.63	SQ.MT.	
5	3.43	X	2.30	X	1 NO	=	7.89	SQ.MT.	
6	1.69	X	2.15	X	1 NO	=	3.63	SQ.MT.	
TOTAL ADDITION							=	51.67	SQ.MT. X

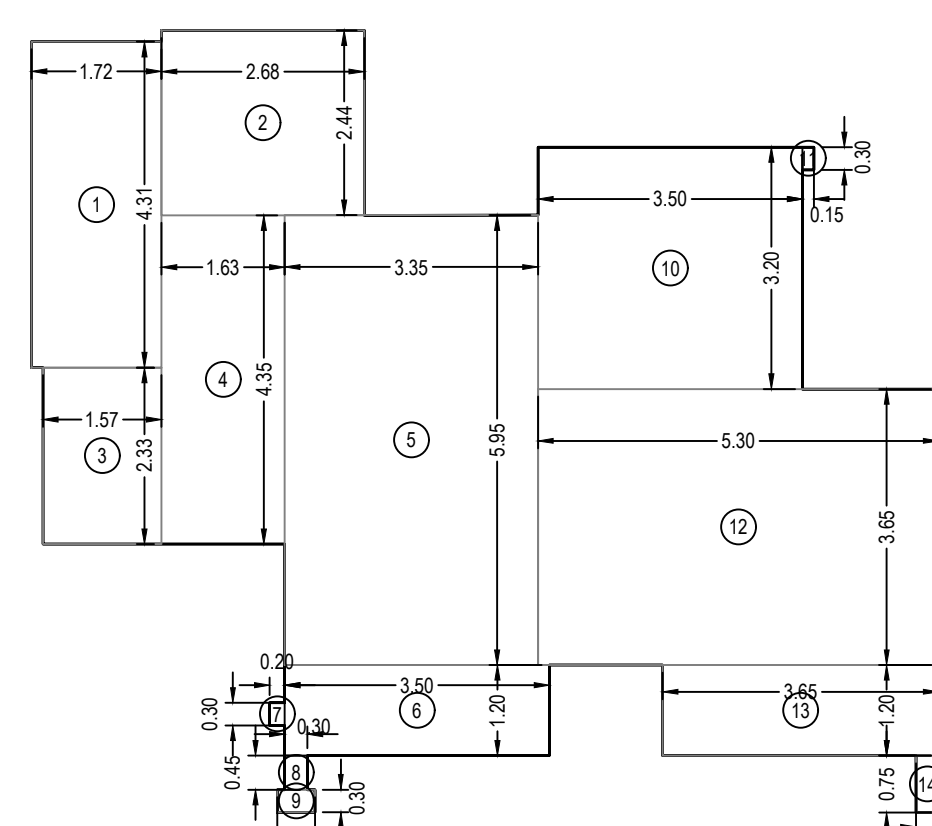

**FLAT NO. 1003 AREA DIAGRAM
SCALE 1:100**


BUILT UP AREA CALCULATION						
FLAT NO. 1003						
1	1.72	X	4.31	X	1 NO	= 7.41 SQ.MT.
2	2.68	X	2.44	X	1 NO	= 6.54 SQ.MT.
3	1.57	X	2.33	X	1 NO	= 3.66 SQ.MT.
4	1.63	X	4.35	X	1 NO	= 7.09 SQ.MT.
5	3.35	X	5.95	X	1 NO	= 19.93 SQ.MT.
6	3.50	X	1.20	X	1 NO	= 4.20 SQ.MT.
7	0.20	X	0.30	X	1 NO	= 0.06 SQ.MT.
8	0.30	X	0.45	X	1 NO	= 0.14 SQ.MT.
9	0.50	X	0.30	X	1 NO	= 0.15 SQ.MT.
10	3.50	X	3.20	X	1 NO	= 11.20 SQ.MT.
11	0.15	X	0.30	X	1 NO	= 0.05 SQ.MT.
12	5.30	X	3.65	X	1 NO	= 19.35 SQ.MT.
13	3.65	X	1.20	X	1 NO	= 4.37 SQ.MT.
14	0.30	X	0.75	X	1 NO	= 0.23 SQ.MT.
TOTAL ADDITION						= 84.38 SQ.MT.

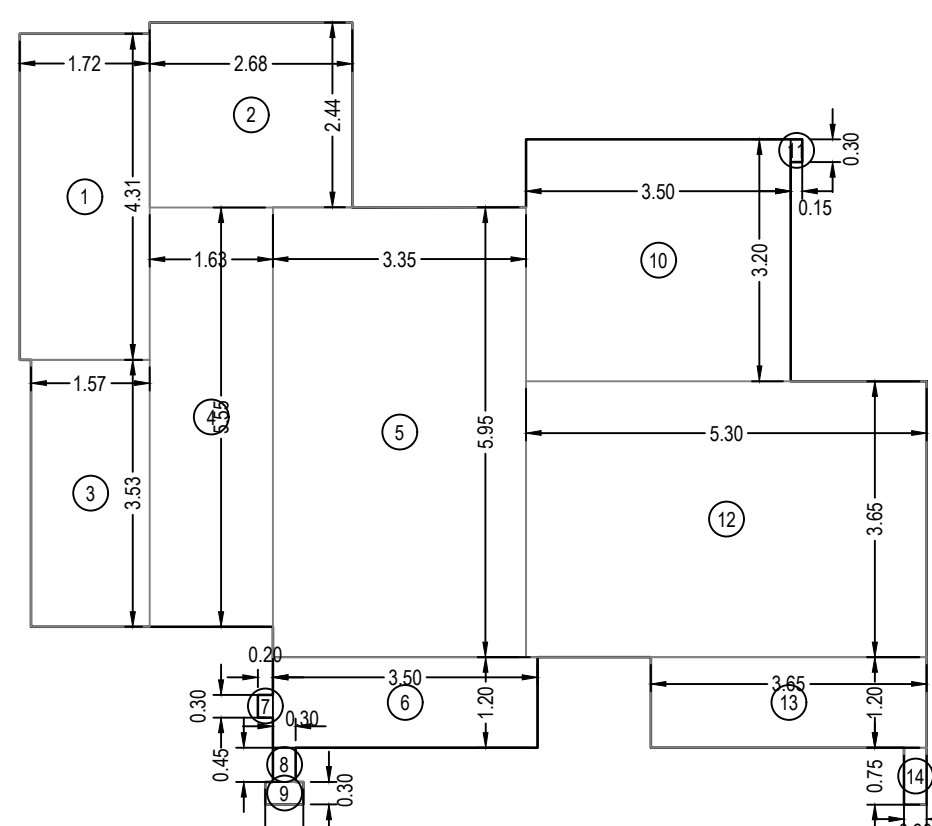

**FLAT NO. 1103 AREA DIAGRAM
SCALE 1:100**


PAGE 1/100

BUILT UP AREA CALCULATION						
FLAT NO. 1103						
1	1.72	X	4.31	X 1 NO	=	7.41 SQ.MT
2	2.68	X	2.44	X 1 NO	=	6.54 SQ.MT
3	1.57	X	3.53	X 1 NO	=	5.54 SQ.MT
4	1.63	X	5.55	X 1 NO	=	9.06 SQ.MT
5	3.35	X	5.95	X 1 NO	=	19.93 SQ.MT
6	3.50	X	1.20	X 1 NO	=	4.20 SQ.MT
7	0.20	X	0.30	X 1 NO	=	0.06 SQ.MT
8	0.30	X	0.45	X 1 NO	=	0.14 SQ.MT
9	0.50	X	0.30	X 1 NO	=	0.15 SQ.MT
10	3.50	X	3.20	X 1 NO	=	11.20 SQ.MT
11	0.15	X	0.30	X 1 NO	=	0.05 SQ.MT
12	5.30	X	3.65	X 1 NO	=	19.35 SQ.MT
13	3.65	X	1.20	X 1 NO	=	4.38 SQ.MT
14	0.30	X	0.75	X 1 NO	=	0.23 SQ.MT
TOTAL ADDITION					=	86.23 SQ.MT

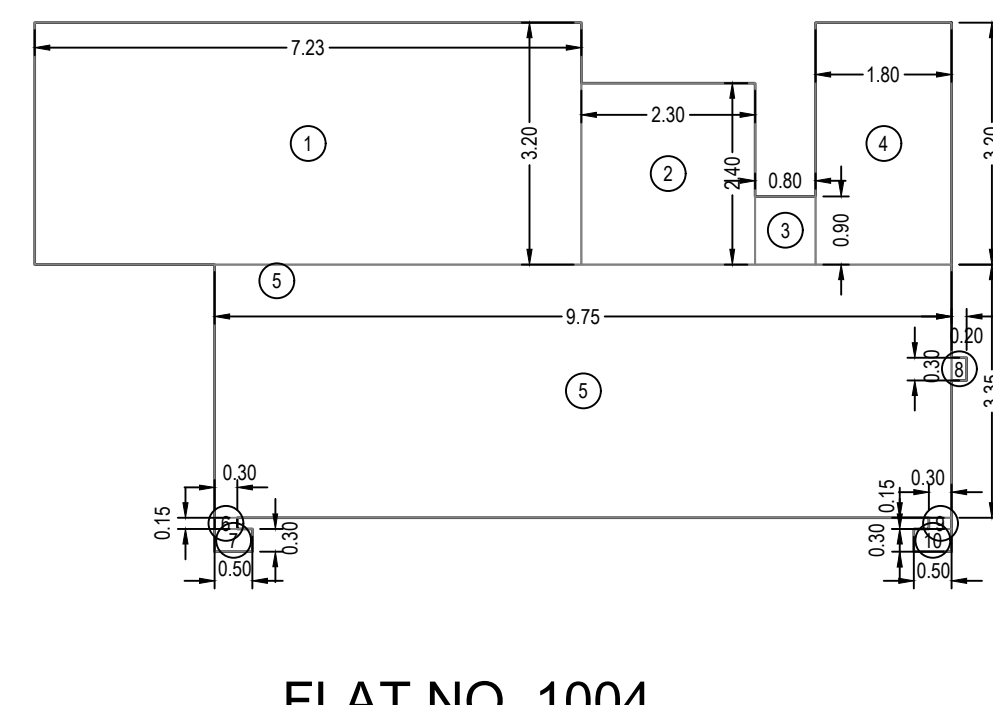


**FLAT NO. 1004
AREA DIAGRAM
SCALE 1:100**

BUILT UP AREA CALCULATION						
FLAT NO. 1004						
1	7.23	X	3.20	X 1 NO	=	23.14 SQ.MT
2	2.30	X	2.40	X 1 NO	=	5.52 SQ.MT
3	0.80	X	0.90	X 1 NO	=	0.72 SQ.MT
4	1.80	X	3.20	X 1 NO	=	5.76 SQ.MT
5	9.75	X	3.35	X 1 NO	=	32.65 SQ.MT
6	0.30	X	0.15	X 1 NO	=	0.05 SQ.MT
7	0.50	X	0.30	X 1 NO	=	0.15 SQ.MT
8	0.20	X	0.30	X 1 NO	=	0.06 SQ.MT
9	0.30	X	0.15	X 1 NO	=	0.05 SQ.MT
10	0.50	X	0.30	X 1 NO	=	0.15 SQ.MT
TOTAL ADDITION					=	68.25 SQ.MT

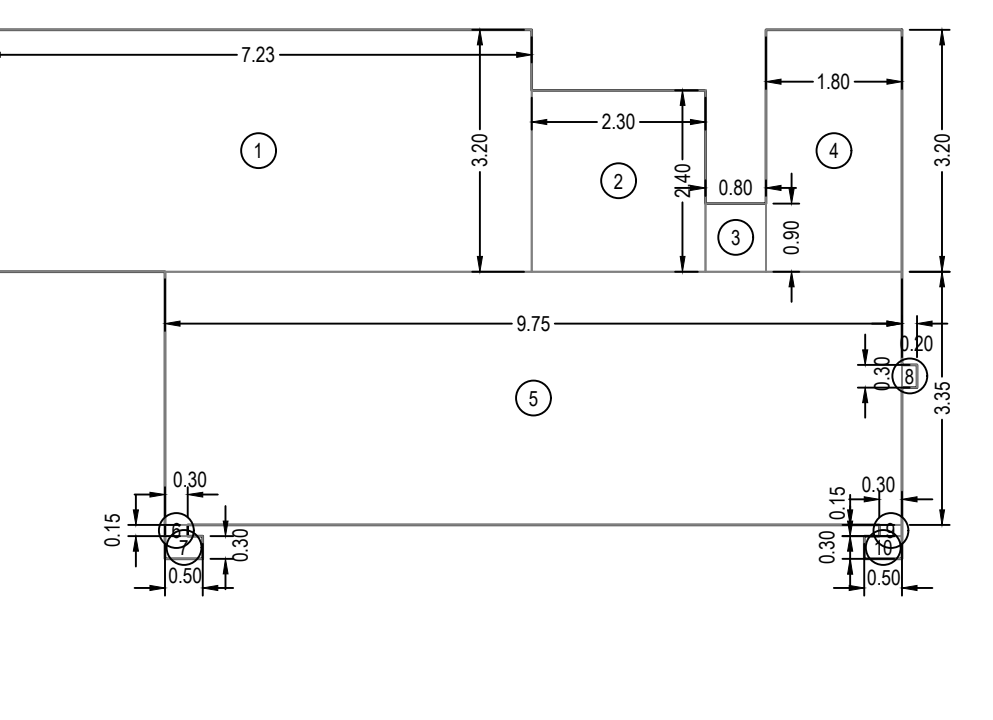


**FLAT NO. 1104 AREA DIAGRAM
SCALE 1:100**

BUILT UP AREA CALCULATION						
FLAT NO. 1104						
1	7.23	X	3.20	X 1 NO	=	23.14 SQ.MT
2	2.30	X	2.40	X 1 NO	=	5.52 SQ.MT
3	0.80	X	0.90	X 1 NO	=	0.72 SQ.MT
4	1.80	X	3.20	X 1 NO	=	5.76 SQ.MT
5	9.75	X	3.35	X 1 NO	=	32.65 SQ.MT
6	0.30	X	0.15	X 1 NO	=	0.05 SQ.MT
7	0.50	X	0.30	X 1 NO	=	0.15 SQ.MT
8	0.20	X	0.30	X 1 NO	=	0.06 SQ.MT
9	0.30	X	0.15	X 1 NO	=	0.05 SQ.MT
10	0.50	X	0.30	X 1 NO	=	0.15 SQ.MT
TOTAL ADDITION					=	68.25 SQ.MT

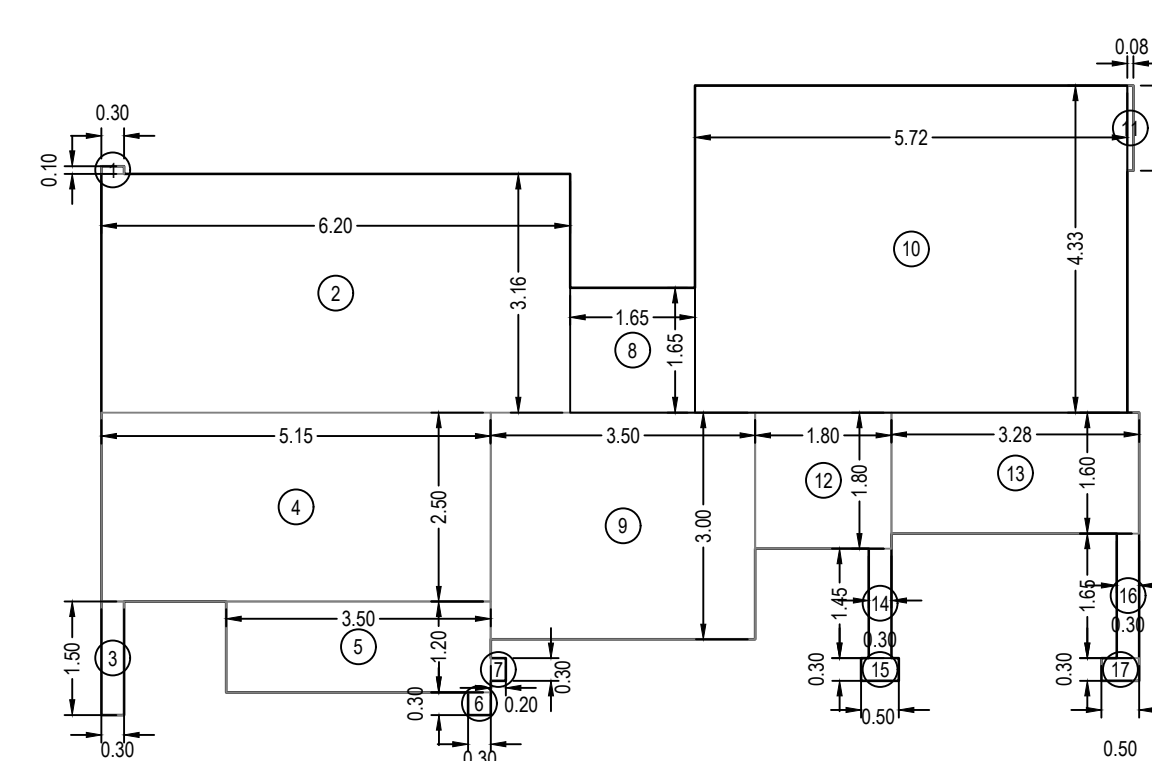


**FLAT NO. 1105 AREA DIAGRAM
SCALE 1:100**

BUILT UP AREA CALCULATION						
FLAT NO. 1105						
1	0.30	X	0.10	X	1 NO	= 0.03 SQ.MT
2	6.20	X	3.16	X	1 NO	= 19.59 SQ.MT
3	0.30	X	1.50	X	1 NO	= 0.45 SQ.MT
4	5.15	X	2.50	X	1 NO	= 12.88 SQ.MT
5	3.50	X	1.20	X	1 NO	= 4.20 SQ.MT
6	0.30	X	0.30	X	1 NO	= 0.09 SQ.MT
7	0.20	X	0.30	X	1 NO	= 0.06 SQ.MT
8	1.65	X	1.65	X	1 NO	= 2.72 SQ.MT
9	3.50	X	3.00	X	1 NO	= 10.50 SQ.MT
10	5.72	X	4.33	X	1 NO	= 24.77 SQ.MT
11	0.08	X	1.13	X	1 NO	= 0.09 SQ.MT
12	1.80	X	1.80	X	1 NO	= 3.24 SQ.MT
13	3.28	X	1.60	X	1 NO	= 5.25 SQ.MT
14	0.30	X	1.45	X	1 NO	= 0.44 SQ.MT
15	0.50	X	0.30	X	1 NO	= 0.15 SQ.MT
16	0.30	X	1.65	X	1 NO	= 0.50 SQ.MT
17	0.50	X	0.30	X	1 NO	= 0.15 SQ.MT
TOTAL ADDITION						= 85.11 SQ.MT

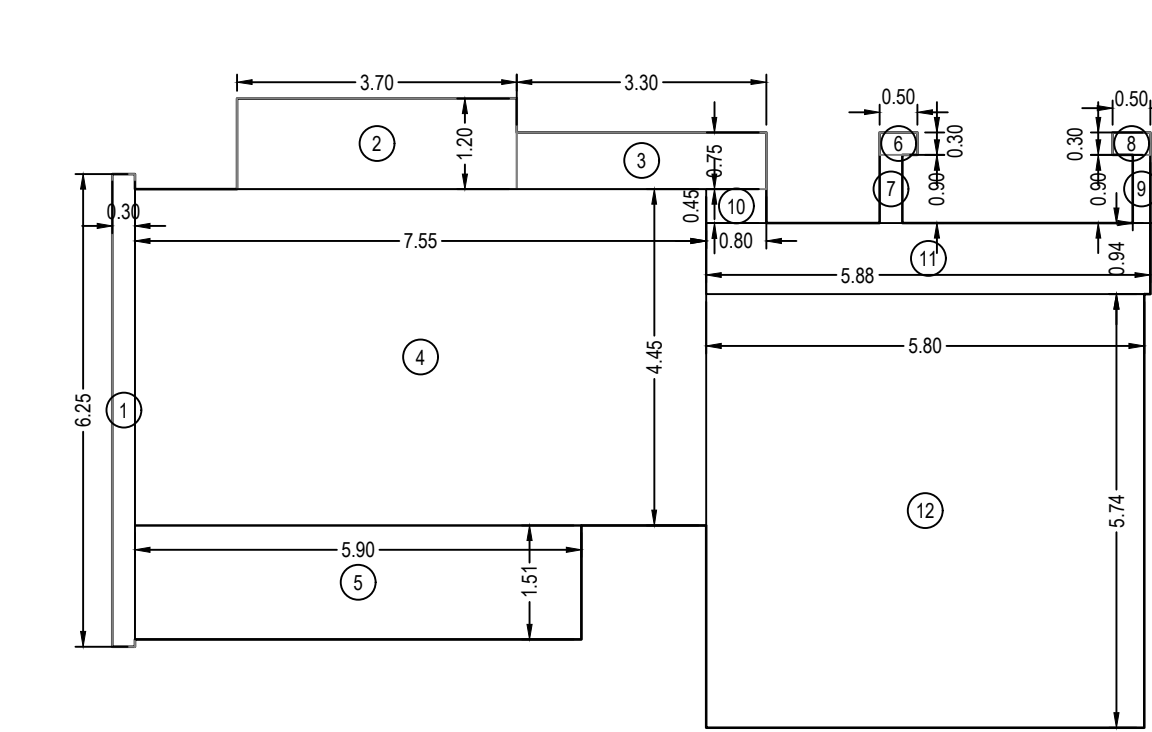


**FLAT NO. 1006 AREA DIAGRAM
SCALE 1:100**

BUILT UP AREA CALCULATION						
FLAT NO. 1006						
1	0.30	X	6.25	X 1 NO	=	1.88 SQ.MT
2	3.75	X	1.20	X 1 NO	=	4.44 SQ.MT
3	3.30	X	0.75	X 1 NO	=	2.48 SQ.MT
4	7.55	X	4.45	X 1 NO	=	33.60 SQ.MT
5	5.90	X	1.51	X 1 NO	=	8.81 SQ.MT
6	0.50	X	0.30	X 1 NO	=	0.15 SQ.MT
7	0.30	X	0.90	X 1 NO	=	0.27 SQ.MT
8	0.50	X	0.30	X 1 NO	=	0.15 SQ.MT
9	0.23	X	0.90	X 1 NO	=	0.21 SQ.MT
10	0.80	X	0.45	X 1 NO	=	0.36 SQ.MT
11	5.88	X	0.94	X 1 NO	=	5.53 SQ.MT
12	5.80	X	0.74	X 1 NO	=	3.32 SQ.MT
TOTAL ADDITION					=	91.20 SQ.MT

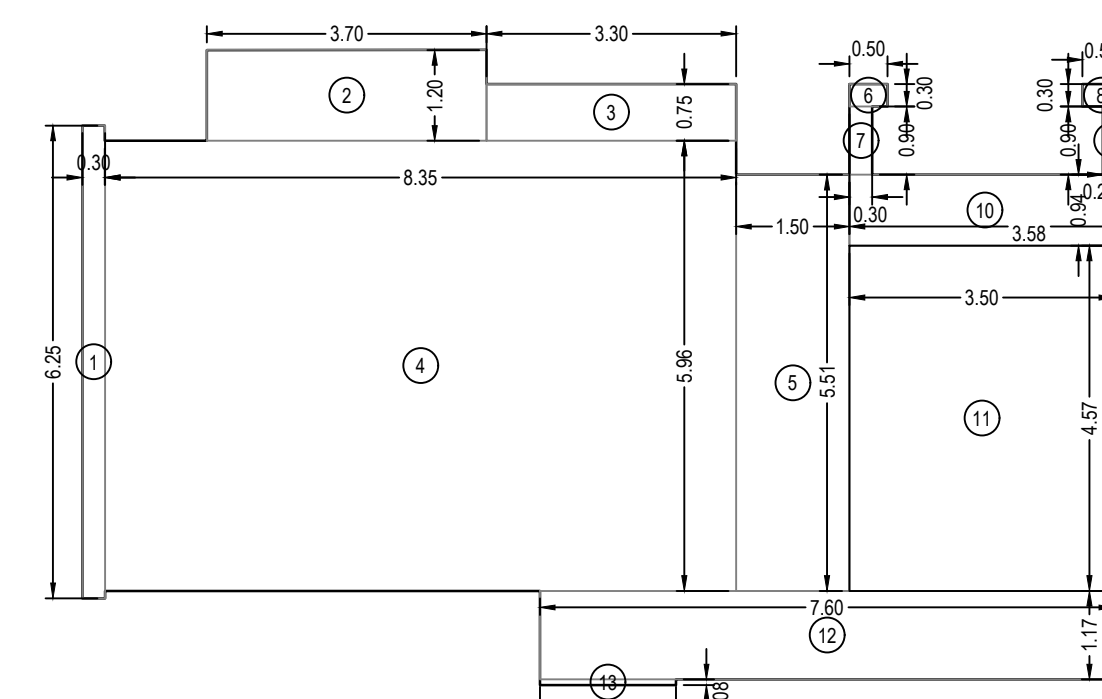

**FLAT NO. 1106 AREA DIAGRAM
SCALE 1:100**

BUILT UP AREA CALCULATION						
FLAT NO. 1106						
1	0.30	X	6.25	X 1 NO	=	1.88 SQ.MT
2	3.75	X	1.20	X 1 NO	=	4.44 SQ.MT
3	3.30	X	0.75	X 1 NO	=	2.47 SQ.MT
4	8.35	X	5.96	X 1 NO	=	49.73 SQ.MT
5	1.50	X	5.51	X 1 NO	=	8.24 SQ.MT
6	0.50	X	0.30	X 1 NO	=	0.15 SQ.MT
7	0.30	X	0.90	X 1 NO	=	0.27 SQ.MT
8	0.50	X	0.30	X 1 NO	=	0.15 SQ.MT
9	0.23	X	0.90	X 1 NO	=	0.21 SQ.MT
10	3.58	X	0.94	X 1 NO	=	3.37 SQ.MT
11	3.50	X	4.57	X 1 NO	=	15.98 SQ.MT
12	7.60	X	1.17	X 1 NO	=	8.88 SQ.MT
13	1.80	X	0.08	X 1 NO	=	0.14 SQ.MT
TOTAL ADDITION					=	96.91 SQ.MT

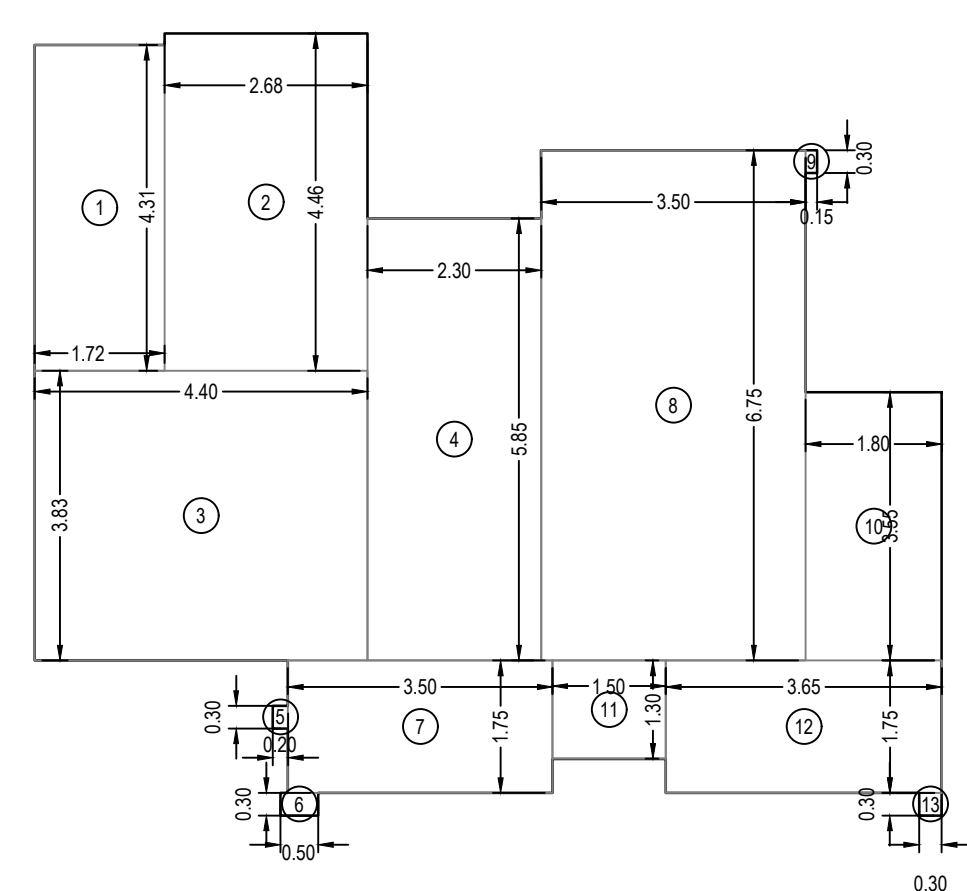

**FLAT NO. 1203 & 1303 AREA DIAGRAM
SCALE 1:100**

BUILT UP AREA CALCULATION						
FLAT NO. 1202 & 1303						
1	1.72	X	4.31	X	1 NO	= 7.41 SQ.MT
2	2.68	X	4.46	X	1 NO	= 11.95 SQ.MT
3	4.40	X	3.83	X	1 NO	= 16.85 SQ.MT
4	2.30	X	5.85	X	1 NO	= 13.46 SQ.MT
5	0.20	X	0.30	X	1 NO	= 0.06 SQ.MT
6	0.50	X	0.30	X	1 NO	= 0.15 SQ.MT
7	3.50	X	1.75	X	1 NO	= 6.13 SQ.MT
8	3.50	X	6.75	X	1 NO	= 23.63 SQ.MT
9	0.15	X	0.30	X	1 NO	= 0.05 SQ.MT
10	1.80	X	3.55	X	1 NO	= 6.39 SQ.MT
11	1.50	X	1.30	X	1 NO	= 1.95 SQ.MT
12	3.65	X	1.75	X	1 NO	= 6.39 SQ.MT
13	0.30	X	0.30	X	1 NO	= 0.09 SQ.MT
TOTAL ADDITION						= 94.51 SQ.MT

BUILT UP AREA CALCULATION						
FLAT NO. 1403 & 1603						
1	1.7190	X	4.3104	X	1 NO	= 7.41 SQ.MT
2	2.8810	X	4.4068	X	1 NO	= 12.66 SQ.MT
3	4.4097	X	3.8334	X	1 NO	= 16.87 SQ.MT
4	2.2988	X	5.8607	X	1 NO	= 13.44 SQ.MT
5	0.2000	X	0.3000	X	1 NO	= 0.06 SQ.MT
6	0.0965	X	0.3000	X	1 NO	= 0.03 SQ.MT
7	3.4994	X	2.0508	X	1 NO	= 7.16 SQ.MT
8	3.5001	X	6.7699	X	1 NO	= 23.63 SQ.MT
9	0.1508	X	0.2989	X	1 NO	= 0.05 SQ.MT
10	1.8002	X	3.5001	X	1 NO	= 6.39 SQ.MT
11	1.5002	X	1.3006	X	1 NO	= 1.95 SQ.MT
12	3.6501	X	2.0509	X	1 NO	= 7.43 SQ.MT
TOTAL ADDITION						= 96.40 SQ.MT

EXISTING MEMBERS ALLOTMENT											
Sr No	Name of the tenaments / occupants	Existing		Proposed		Existing BUA as per Approve d plan	Permissi ble Fungible BUA	Total Permissi ble BUA including fungible	Proposed BUA		
		Room / shop no.	Existing Carpet area as per Approve d plan	Room / shop no.	Proposed carpet area as per RERA					Excess	Deficit
1	2	3	4	5	6	7	8	9	10	11	12
1	Mr. Louis A. fernandis	S-01	27.76	GR-SHOP 4	36.22	29.37	10.28	39.65	40.36	0.71	
2	Mr. Devram P. Choudhary	S-02	13.28	GR-SHOP 2	15.73	14.05	4.92	18.97	17.89		1.08
3	Mr. Santosh R. Kudalkar	S-03	6.91	GR-SHOP 3	9.68	7.31	2.56	9.87	10.20	0.33	
4	Mrs. Rekha S. Bandivadekar	S-04	45.52	GR-SHOP 9	63.00	48.16	16.85	65.01	69.77	4.76	
5	Dr. Sweta L. Munde & mrs. Tejaswani L. Munde	S-05	10.05	GR-SHOP 5	13.00	10.63	3.72	14.35	14.65	0.30	
6	Mr. Shantilal H. Jain	S-06	11.99	GR-SHOP 7	15.60	12.68	4.44	17.12	17.46	0.34	
7	Mr. Prasanna V. Bandivadekar	S-07	21.41	GR-SHOP 6	30.96	22.65	7.93	30.58	34.03	3.45	
8	Mr. Satish M. Bandivadekar & Smt. Manisha M. Salunkhe	S-08, S-09, S-10	62.04	GR-SHOP 10	83.90	65.63	22.97	88.61	91.25	2.64	
9	Mr. Prasad S. Bandivadekar	S-11	29.44	GR-SHOP 8	39.15	31.15	10.90	42.05	43.65	1.60	
10	Mrs. Apoorva A. Narkar	S-12	11.70	GR-SHOP 1	13.65	12.38	4.33	16.71	16.01		0.70
	Total NR		240.10		320.89	254.01	88.90	342.91	355.27	14.13	1.78
11	Mrs. Rekha S. Bandivadekar	B-01	67.69	1ST- NR1	93.64	71.61	25.06	96.68	106.21	9.53	
12	Smt. Sushma A. Malgaonkar	R-01	25.71	NR 102	28.31	27.20	9.52	36.72	32.33		4.39
13	Mrs. Rekha S. Bandivadekar	R-02	32.58	NR 103	44.72	34.47	12.06	46.53	51.19	4.66	
	Total unauthorizedly converted R to NR		125.98		166.67	133.28	46.65	179.93	189.73	14.19	4.39
1	Mr. Madhav R. Deshpande	A-01	54.82	805	71.95	58.00	20.30	78.29	80.35	2.06	
2	Mr. Sanjiv S. Pandit	A-02	54.82	905	71.95	58.00	20.30	78.29	80.35	2.06	
3	Mrs. Jyoti A. Kudalkar	A-03	54.82	1005	71.95	58.00	20.30	78.29	80.35	2.06	
4	Mr. Vithoba N. Kalambe	B-02	67.69	1403	89.60	71.61	25.06	96.68	96.40		0.28
5	Mr. Satish M. Bandivadekar	B-03	67.69	1603	89.60	71.61	25.06	96.68	96.40		0.28
6	Mr. Bakul M. Vaidya	B-04	48.12	1105	76.93	50.91	17.82	68.73	85.05	16.32	
7	Mr. Dattatray V. Jaywant	C-01	48.38	904	61.95	51.18	17.91	69.10	68.25		0.85
8	Dr. Vijay A. Shringarpure	C-02	48.38	1004	61.95	51.18	17.91	69.10	68.25		0.85
9	Mr. Diwakar V. Sawant	C-03	48.38	1104	61.95	51.18	17.91	69.10	68.26		0.84
10	Mr. Diwakar V. Sawant	D-01	59.28	1606	94.33	62.71	21.95	84.66	100.73	16.07	
11	Mr. Dilip M. Vaidya	D-02	59.28	1003	77.50	62.71	21.95	84.66	84.38		0.28
12	Mrs. Reshma D. Sawant	D-03	59.28	1605	92.93	62.71	21.95	84.66	99.82	15.16	
13	Mr. Kaustubh A. Khanolkar & Supriya K. Khanolkar	E-01	71.15	1206	94.33	75.27	26.35	101.62	100.93		0.69
14	Mr. Anil M. Vaidya	E-02	71.15	1306	94.33	75.27	26.35	101.62	100.93		0.69
15	Mr. Neelesh P. Valame	E-03	71.15	1506	94.33	75.27	26.35	101.62	100.73		0.89
16	Mr. Sudarshan A. Patil & Mrs. Kalpana S. Patil	F-01	62.07	1103	81.52	65.67	22.98	88.65	88.23		0.42
17	Mr. Nitin M. Vaidya	F-02	62.07	906	83.80	65.67	22.98	88.65	91.20	2.55	
18	Mrs. Sonali T. Deshpande & Mr. Tapan S. Deshpande	F-03	62.07	1405	92.93	65.67	22.98	88.65	99.82	11.17	
19	Mr. Satish B. Kanekar	G-01	62.90	806	83.80	66.54	23.29	89.83	91.20	1.37	
20	Mr. Aroon H. Khandke	G-02	62.90	1406	94.33	66.54	23.29	89.83	100.73	10.90	
21	Mr. Manoj J. Malade & Smt. Narbadaben J. Malade	G-03	62.90	1006	83.80	66.54	23.29	89.83	91.20	1.37	
22	Dr. Janak K. Nathan & Mrs. Shamin J. Nathan	H-01	66.05	1106	88.98	69.88	24.46	94.33	95.91	1.58	
23	Mr. Deodatta V. Bandivadekar	H-02	66.05	1203	87.63	69.88	24.46	94.33	94.51	0.18	
24	Mr. Deepak N. Thanekar	H-03	66.05	1303	87.63	69.88	24.46	94.33	94.51	0.18	
25	Mr. Sharad R. Aras	I-01	57.88	1205	76.93	61.23	21.43	82.66	85.36	2.70	
26	Mr. Vilas B. Samant	I-02	57.88	903	74.66	61.23	21.43	82.66	81.67		0.99
27	Mrs. Aparna D. Thanekar	I-03	57.88	1305	76.93	61.23	21.43	82.66	85.18	2.52	
28	Mr. Bakul B. Bhosale	R-03	17.38	801	22.56	18.39	6.44	24.82	28.47	3.65	
29	Mrs. Medha D. Bandivadekar	R-04	27.64	901	35.70	29.24	10.23	39.48	41.23	1.75	
30	Mr. Vikas A. Pradhan	R-05	35.68	1102	47.49	37.75	13.21	50.96	51.67	0.71	
31	Mr. Anil M. Vaidya & Mr. Dilip M. Vaidya	R-5A	31.98	902	42.01	33.83	11.84	45.67	46.75	1.08	
32	Mr. Bhagwandas S. Gupta	R-06	11.21	802	13.33	11.86	4.15	16.01	18.01	2.00	
33	Mr. Deepak R. Mhaske	R-07	35.83	1001	45.36	37.91	13.27	51.17	49.88		1.29
34	Mrs. Shruti A. Palaye	R-08	19.94	1101	45.36	21.10	7.38	28.48	49.88	21.40	
	Total R		1810.75		2470.33	1915.64	670.48	2586.12	2696.59	118.80	8.33
	Total NR + R to NR + R		2176.83		2957.89	2302.93	806.03	3108.96	3241.59	147.13	14.49

PROFORMA - B

CONTENTS OF SHEET

TABLE 21

DESCRIPTION OF PROPOSAL & PROPERTY

PROPOSED REDEVELOPMENT OF EXISTING BUILDING ON PLOT BEARING F.P. NO. 892, TPS IV OF MAHIM DIVISION, SHANKAR GHANEKAR MARG, GOKHALE ROAD (SOUTH), DADAR WEST, MUMBAI- 400 028.IN G NORTH WARD.

PLANS FOR IOD

S.E.B.P.(CITY)-X

A.E.B.P.(CITY)-VII

E.E.B.P.(CITY)-III

NAME OF APPLICANT

Deepak Thanekar

M/S. VISHWAKUTIR CO-OP HSG SOC. LTD.

Digitally signed by Deepak Thanekar
Date: 2025.11.04 11:55:21 +05'30'

NORTH LINE

JOB NO.

DATE

CHECKED

DRAWN BY

2025

20.10.2025

SSJ

SSC

NAME, ADDRESS & SIGNATURE OF CONSULTING ARCHITECT

NAME, ADDRESS & SIGNATURE OF ARCHITECT

KANHERE ASSOCIATES LLP
UNIT NO.13 & 14, 2ND FLOOR, SHOPPILINK BUILDING,
DOSTI ACRES, WADALA EAST, MUMBAI 400 037.

SAURA BH SATISH JADHAV
LICENSE SURVEYOR
S.S.JADHAV
LIC NO.J/188/LS